星芬尔

太仓星芬尔咖啡专卖店 施工图

DESIGN IS A VISIONARY PROCESS,WE EMBRACE THE JOURNEY.

湿腾 SHITENG

CONTRACTOR AND SUPPLIER TO VERIFY ALL DIMENSIONS ONSITE BEFORE COMMENCING WORK. FIGURED DIMENSION ARE TO BE TAKEN IN PERFERENCE TO SCALING DRAWING.
ANY DISCREPANCIES OR INCONSISTENCIES IN THIS DRAWING OR INBETWEEN DRAWINGS OR ANY OTHER DOCUMENTATION ARE TO BE BROUGHT TO THE ATTENTION OF RED PRIOR TO CONSTRUCTION. OTHERWISE THE CONTRACTOR /SUPPLIER SHALL BEAR FULL RESPONSIBILITY FOR INCORRECT WORKS.
ANY VARIATIONS DEEMED NECESSARY SHALL BE REFERRED TO RED FOR APPROVAL PRIOR TO PROCEEDING SITE WORKS. RED RETAIN COPYRIGHT C OF DESIGNS SHOWN ON THIS DRAWING. AUTHORITY IS REQUIRED FOR ANY REPRODUCTION.
本图纸受版权法律保护。未经授权的复制、分发此图纸或任何部分，将会导致严重的民事和刑事处罚，及依照法律规定最大限度的起诉。所有的图纸尺寸仅供参考，合同方应在施工前对尺寸进行核实。

Revision Schedule

Rev	Date	By	Description

PROJECT NAME 项目名称
太仓星芬尔店
PROJECT ADDRESS 项目地址

ISSUE DATE 发行日期:
PRODUCTION DESIGNER 设计师:
DRAFTSMAN 绘图:
CHECKED BY 检查:

SHEET TITLE:

SCALE:

SHEET NUMBER 图号:
WD-01

装修设计图纸目录

序号	图号	图纸目录	序号	图号	图纸目录	序号	图号	图纸目录
1	WD-01	封面	15	PL-10	给排水图	29	EL-13	L立面图
2	WD-02	图纸目录	16	PL-11	配电系统图	30	DJ-01	道具1
3	WD-03	设计说明	17	EL-01	立面索引图	31	DJ-02	道具2
4	WD-04	材料表	18	EL-02	A立面图	32	DJ-02	道具3
5	WD-05	图例	19	EL-03	B立面图	33	DJ-04	道具4
6	PL-01	原始平面图	20	EL-04	C立面图			
7	PL-02	平面布置图	21	EL-05	D立面图			
8	PL-03	新建墙体图	22	EL-06	E立面图			
9	PL-04	地面铺装图	23	EL-07	F立面图			
10	PL-05	天花平面图	24	EL-08	G立面图			
11	PL-06	天花综合布置图	25	EL-09	H立面图			
12	PL-07	灯具连线图	26	EL-10	I立面图			
13	PL-08	弱电布置图	27	EL-11	J立面图			
14	PL-09	插座出线布置图	28	EL-12	K立面图			

DESIGN IS A VISIONARY PROCESS,WE EMBRACE THE JOURNEY.

湿腾 SHITENG

CONTRACTOR AND SUPPLIER TO VERIFY ALL DIMENSIONS ONSITE BEFORE COMMENCING WORK. FIGURED DIMENSION ARE TO BE TAKEN IN PERFERENCE TO SCALING DRAWING.
ANY DISCREPANCIES OR INCONSISTENCIES IN THIS DRAWING OR INBETWEEN DRAWINGS OR ANY OTHER DOCUMENTATION ARE TO BE BROUGHT TO THE ATTENTION OF RED PRIOR TO CONSTRUCTION. OTHERWISE THE CONTRACTOR /SUPPLIER SHALL BEAR FULL RESPONSIBILITY FOR INCORRECT WORKS.
ANY VARIATIONS DEEMED NECESSARY SHALL BE REFERRED TO RED FOR APPROVAL PRIOR TO PROCEEDING SITE WORKS. RED RETAIN COPYRIGHT C OF DESIGNS SHOWN ON THIS DRAWING. AUTHORITY IS REQUIRED FOR ANY REPRODUCTION.
本图纸受版权法律保护。未经授权的复制、分发此图纸或任何部分，将会导致严重的民事和刑事处罚，及依照法律规定最大限度的起诉。所有的图纸尺寸仅供参考，合同方应在施工前对尺寸进行核实。

Revision Schedule

Rev	Date	By	Description

PROJECT NAME 项目名称
太仓星芬尔店
PROJECT ADDRESS 项目地址

ISSUE DATE 发行日期:
PRODUCTION DESIGNER 设计师:
DRAFTSMAN 绘图:
CHECKED BY 检查:

SHEET TITLE:
图纸目录
SCALE:

SHEET NUMBER 图号:
WD-02

设计说明

一、设计依据，现行有关设计规程、规范及主要包括：

1、《建筑装饰装修工程质量验收标准》(GB50210-2018).
2、《建筑电气工程施工质量验收规范》(GB 50303-2015).
3、《施工现场临时用电安全技术规范》(JGJ 46-2005).
4、《民用建筑电气设计规范》(JGJ16-2008).
5、《低压配电设计规范》(GB50054-2011).
6、《民用建筑电线电缆防火设计规范》(DBJ50-164-2013).
7、《建筑内部装修设计防火规范》(GB50222-2017).
8、《建筑设计防火规范》 (GB50016-2014(2018年版))
9、 其它相关工种所提资料。

二、设计范围：

1、照明及低压配电，空调及喷淋烟感调整。

三、供电电源:

1、配电箱供电，供电电压为：三相五线，~380V/220.

四、电缆、导线的选型及敷设：

1、干线电缆选用WDZB-BYJ型低烟无卤导线。，无卤低烟阻燃B级、聚乙烯护套电力电缆，电配房经有桥架引来，所有插座支线均选用WDZB交联聚乙烯 绝缘无卤低烟阻燃导线，由地面线槽经热镀锌钢管至各电源插座点位。

2、本工程KBG管均为热镀锌钢管。电线管在地面暗敷或沿墙面内暗敷至各点位，所有弱电线路出线槽穿热镀锌钢管，在地面上暗敷或沿墙面内暗敷至各点位应急照明线路，监控及广播线路穿热镀锌钢管外刷防火漆，在墙面上暗敷或在吊顶内明敷至各点位。

3、室内装修主要用料说明：

（1）地坪为防滑玻化地砖（不燃性）；（2）墙面为石膏板、轻钢龙骨、乳胶漆（不燃性）；（3）吊顶为石膏板、轻钢龙骨、乳胶漆（不燃性）；（4）灯具为节能筒灯、射灯（白光）

五、照明：照明灯具安装见装饰天花综合图部分设计，以选节能型为主。

1、照明功率密度约为8-12W/平方米（地面）

六、安装高度：

1、挂墙式配电箱：除注明外，下口离地1.4米暗敷。
2、照明开关：下口离地1.3米暗敷。.
3、普通单相插座：下口离地0.3米暗敷。

七、保安措施：

1、配电箱出线采用导线接地，接地线于相应回路的电源线同穿一管。接地实测电阻不大于1欧姆。
2、接地线采用黄绿双色线，所有电气金属外壳及三极插座之接地极均应连成一不断导体，并可靠接地。
3、插座回路均设置漏电保护开关，漏电动作电流小于30MA。
4、在正常情况下不带电的金属器件（包括电气设备外壳，线槽二端等）均须做等电位接地。
5、电源进线处须重复接地。

八、空调系统：由甲方委托空调承包商完成。

九、消防及火灾报警：具体做法由甲方委托专业消防施工单位完成。

十、其它：

1、施工时应严格遵守国家及地方标准和规范。
2、施工时应及时组织隐蔽工程中间验收，并做好记录。
3、本说明未及的应按国家有关规范及当地验收规范进行实施及验收。

DESIGN IS A VISIONARY PROCESS,WE EMBRACE THE JOURNEY.

湿腾 SHITENG

CONTRACTOR AND SUPPLIER TO VERIFY ALL DIMENSIONS ONSITE BEFORE COMMENCING WORK. FIGURED DIMENSION ARE TO BE TAKEN IN PERFERENCE TO SCALING DRAWING.
ANY DISCREPANCIES OR INCONSISTENCIES IN THIS DRAWING OR INBETWEEN DRAWINGS OR ANY OTHER DOCUMENTATION ARE TO BE BROUGHT TO THE ATTENTION OF RED PRIOR TO CONSTRUCTION. OTHERWISE THE CONTRACTOR /SUPPLIER SHALL BEAR FULL RESPONSIBILITY FOR INCORRECT WORKS.
ANY VARIATIONS DEEMED NECESSARY SHALL BE REFERRED TO RED FOR APPROVAL PRIOR TO PROCEEDING SITE WORKS. RED RETAIN COPYRIGHT C OF DESIGNS SHOWN ON THIS DRAWING. AUTHORITY IS REQUIRED FOR ANY REPRODUCTION.
本图纸受版权法律保护。未经授权的复制、分发此图纸或任何部分，将会导致严重的民事和刑事处罚，及依照法律规定最大限度的起诉。所有的图纸尺寸仅供参考，合同方应在施工前对尺寸进行核实。

Revision Schedule

Rev	Date	By	Description

PROJECT NAME 项目名称
太仓星芬尔店
PROJECT ADDRESS 项目地址

ISSUE DATE 发行日期:
PRODUCTION DESIGNER 设计师:
DRAFTSMAN 绘图:
CHECKED BY 检查:

SHEET TITLE:
设计说明
SCALE:

SHEET NUMBER 图号:
WD-03

材料明细表

工程名称：太仓星芬尔咖啡店

部位	材料名称	使用位置	品牌	规格	防火等级
天花部分	普通纸面石膏板/轻钢龙骨吊顶	所有天花	龙牌	60系列主龙骨（间距800mm） 50系列副龙骨（间距400mm）	A级
					A级
墙身部分	轻质砖墙	室内墙身立面多处	龙牌		A级
	硅藻泥/浅灰色三聚氰胺板/文化砖	卖场区部份	富美家		B1级
	银镜	卖场区部份	科勒		A级
地面	灰色地砖	所有地面	斯米克	600x600	A级
外立面	黑钛不锈钢	店招/外立柱			A级
	防火铝塑板	店招/外立柱	吉祥		A级
	防火玻璃	橱窗	按商场要求 (现场订制)		A级
道具	大理石	活动家具	杜邦		A级
	防火免漆板	活动家具/墙裙	兔宝宝		B1级
	不锈钢	活动家具			A级

DESIGN IS A VISIONARY PROCESS,WE EMBRACE THE JOURNEY.

湿腾 SHITENG

CONTRACTOR AND SUPPLIER TO VERIFY ALL DIMENSIONS ONSITE BEFORE COMMENCING WORK. FIGURED DIMENSION ARE TO BE TAKEN IN PERFERENCE TO SCALING DRAWING.
ANY DISCREPANCIES OR INCONSISTENCIES IN THIS DRAWING OR INBETWEEN DRAWINGS OR ANY OTHER DOCUMENTATION ARE TO BE BROUGHT TO THE ATTENTION OF RED PRIOR TO CONSTRUCTION. OTHERWISE THE CONTRACTOR /SUPPLIER SHALL BEAR FULL RESPONSIBILITY FOR INCORRECT WORKS.
ANY VARIATIONS DEEMED NECESSARY SHALL BE REFERRED TO RED FOR APPROVAL PRIOR TO PROCEEDING SITE WORKS. RED RETAIN COPYRIGHT C OF DESIGNS SHOWN ON THIS DRAWING. AUTHORITY IS REQUIRED FOR ANY REPRODUCTION.
本图纸受版权法律保护。未经授权的复制、分发此图纸或任何部分，将会导致严重的民事和刑事处罚，及依照法律规定最大限度的起诉。所有的图纸尺寸仅供参考，合同方应在施工前对尺寸进行核实。

Revision Schedule

Rev	Date	By	Description

PROJECT NAME 项目名称
太仓星芬尔店
PROJECT ADDRESS 项目地址

ISSUE DATE 发行日期:
PRODUCTION DESIGNER 设计师:
DRAFTSMAN 绘图:
CHECKED BY 检查:

SHEET TITLE:
材料表
SCALE:

SHEET NUMBER 图号:
WD-04

图例

图示	说明	图示	说明	数量
	原有墙体	900488	三线轨道灯,25W,10度角,3000K	0
	新建墙体隔断 （现场施工）	900229	玻璃吊灯,25W,4000K	
	配电箱	900541	装饰吊灯,25W,4000K	
	五孔插座	1500 900489	三线轨道1.5M	0
	地插座	2000 900491	三线轨道2M	0
	货架出线口	900492	三线轨道接头	0
	电话及网络插座	900102	嵌入式筒灯开孔φ125,25W,4000K	
	下喷淋	900227	橱窗轨道射灯,25W,10度角,4000K	0
	侧喷淋	900238	小射灯,3W,4000K	
EXIT	安全出口灯	900107	吸顶喇叭开孔φ185	0
	应急灯	900086	监控摄像头	0
	中央空调出风口	909262		
	中央空调回风口		仓库防爆灯	0
	强排烟吸风口	D15 D25	双眼筒灯	0
	灭火器	D25	单眼筒灯	0
	智能感烟探测器	E	单头应急灯 25W 30° 4000K	0

DESIGN IS A VISIONARY PROCESS,WE EMBRACE THE JOURNEY.

湿腾 SHITENG

CONTRACTOR AND SUPPLIER TO VERIFY ALL DIMENSIONS ONSITE BEFORE COMMENCING WORK. FIGURED DIMENSION ARE TO BE TAKEN IN PERFERENCE TO SCALING DRAWING.
ANY DISCREPANCIES OR INCONSISTENCIES IN THIS DRAWING OR INBETWEEN DRAWINGS OR ANY OTHER DOCUMENTATION ARE TO BE BROUGHT TO THE ATTENTION OF RED PRIOR TO CONSTRUCTION. OTHERWISE THE CONTRACTOR /SUPPLIER SHALL BEAR FULL RESPONSIBILITY FOR INCORRECT WORKS.
ANY VARIATIONS DEEMED NECESSARY SHALL BE REFERRED TO RED FOR APPROVAL PRIOR TO PROCEEDING SITE WORKS. RED RETAIN COPYRIGHT C OF DESIGNS SHOWN ON THIS DRAWING. AUTHORITY IS REQUIRED FOR ANY REPRODUCTION.
本图纸受版权法律保护。未经授权的复制、分发此图纸或任何部分，将会导致严重的民事和刑事处罚，及依照法律规定最大限度的起诉。所有的图纸尺寸仅供参考，合同方应在施工前对尺寸进行核实。

Revision Schedule


Rev	Date	By	Description

PROJECT NAME 项目名称
太仓星芬尔店
PROJECT ADDRESS 项目地址

ISSUE DATE 发行日期:
PRODUCTION DESIGNER 设计师:
DRAFTSMAN 绘图:
CHECKED BY 检查:

SHEET TITLE:
图列
SCALE:

SHEET NUMBER 图号:
WD-05

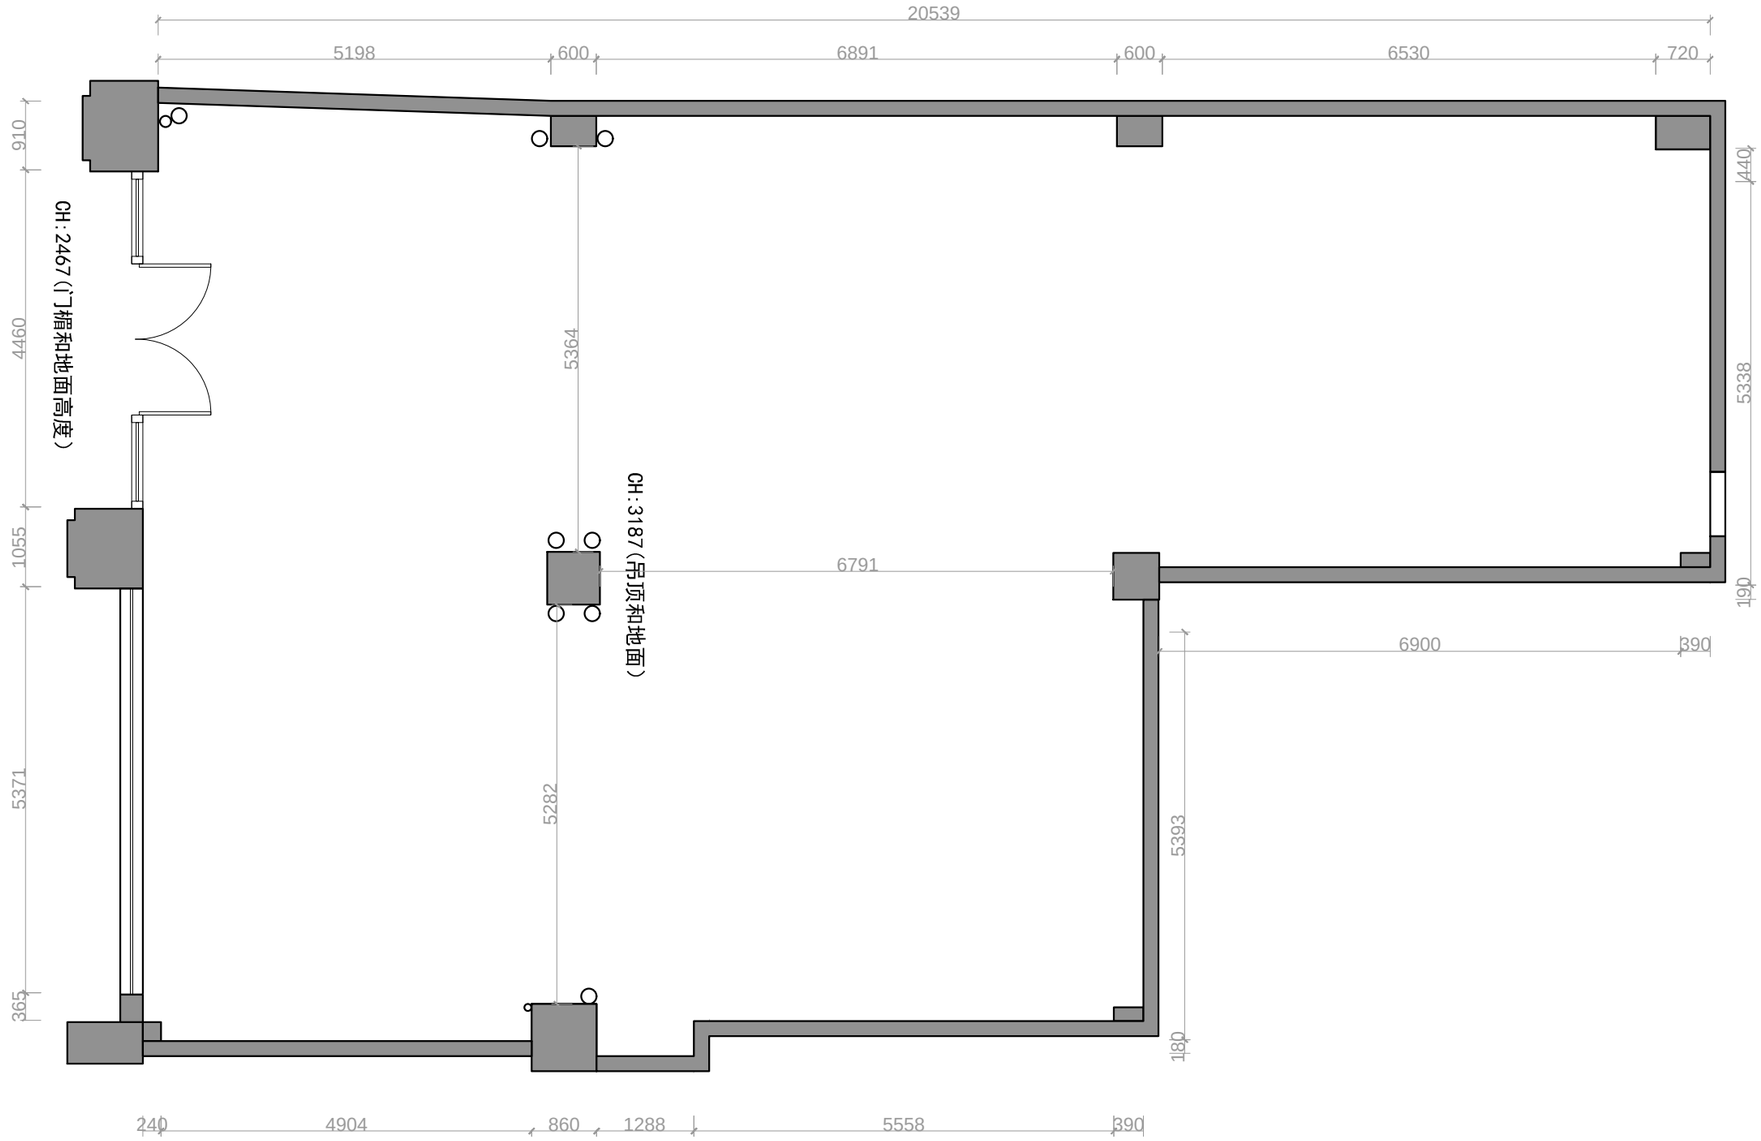

DESIGN IS A VISIONARY PROCESS,WE EMBRACE THE JOURNEY.

湿腾®
SHITENG

CONTRACTOR AND SUPPLIER TO VERIFY ALL DIMENSIONS ONSITE BEFORE COMMENCING WORK. FIGURED DIMENSION ARE TO BE TAKEN IN PERFERENCE TO SCALING DRAWING.
ANY DISCREPANCIES OR INCONSISTENCIES IN THIS DRAWING OR INBETWEEN DRAWINGS OR ANY OTHER DOCUMENTATION ARE TO BE BROUGHT TO THE ATTENTION OF RED PRIOR TO CONSTRUCTION. OTHERWISE THE CONTRACTOR /SUPPLIER SHALL BEAR FULL RESPONSIBILITY FOR INCORRECT WORKS.
ANY VARIATIONS DEEMED NECESSARY SHALL BE REFERRED TO RED FOR APPROVAL PRIOR TO PROCEEDING SITE WORKS. RED RETAIN COPYRIGHT C OF DESIGNS SHOWN ON THIS DRAWING. AUTHORITY IS REQUIRED FOR ANY REPRODUCTION.
本图纸受版权法律保护。未经授权的复制、分发此图纸或任何部分，将会导致严重的民事和刑事处罚，及依照法律规定最大限度的起诉。所有的图纸尺寸仅供参考，合同方应在施工前对尺寸进行核实。

Revision Schedule

Rev	Date	By	Description


PROJECT NAME 项目名称
太仓星芬尔店
PROJECT ADDRESS 项目地址

ISSUE DATE 发行日期:
PRODUCTION DESIGNER 设计师:
DRAFTSMAN 绘图:
CHECKED BY 检查:

SHEET TITLE:

SCALE:

SHEET NUMBER 图号:
PL-01

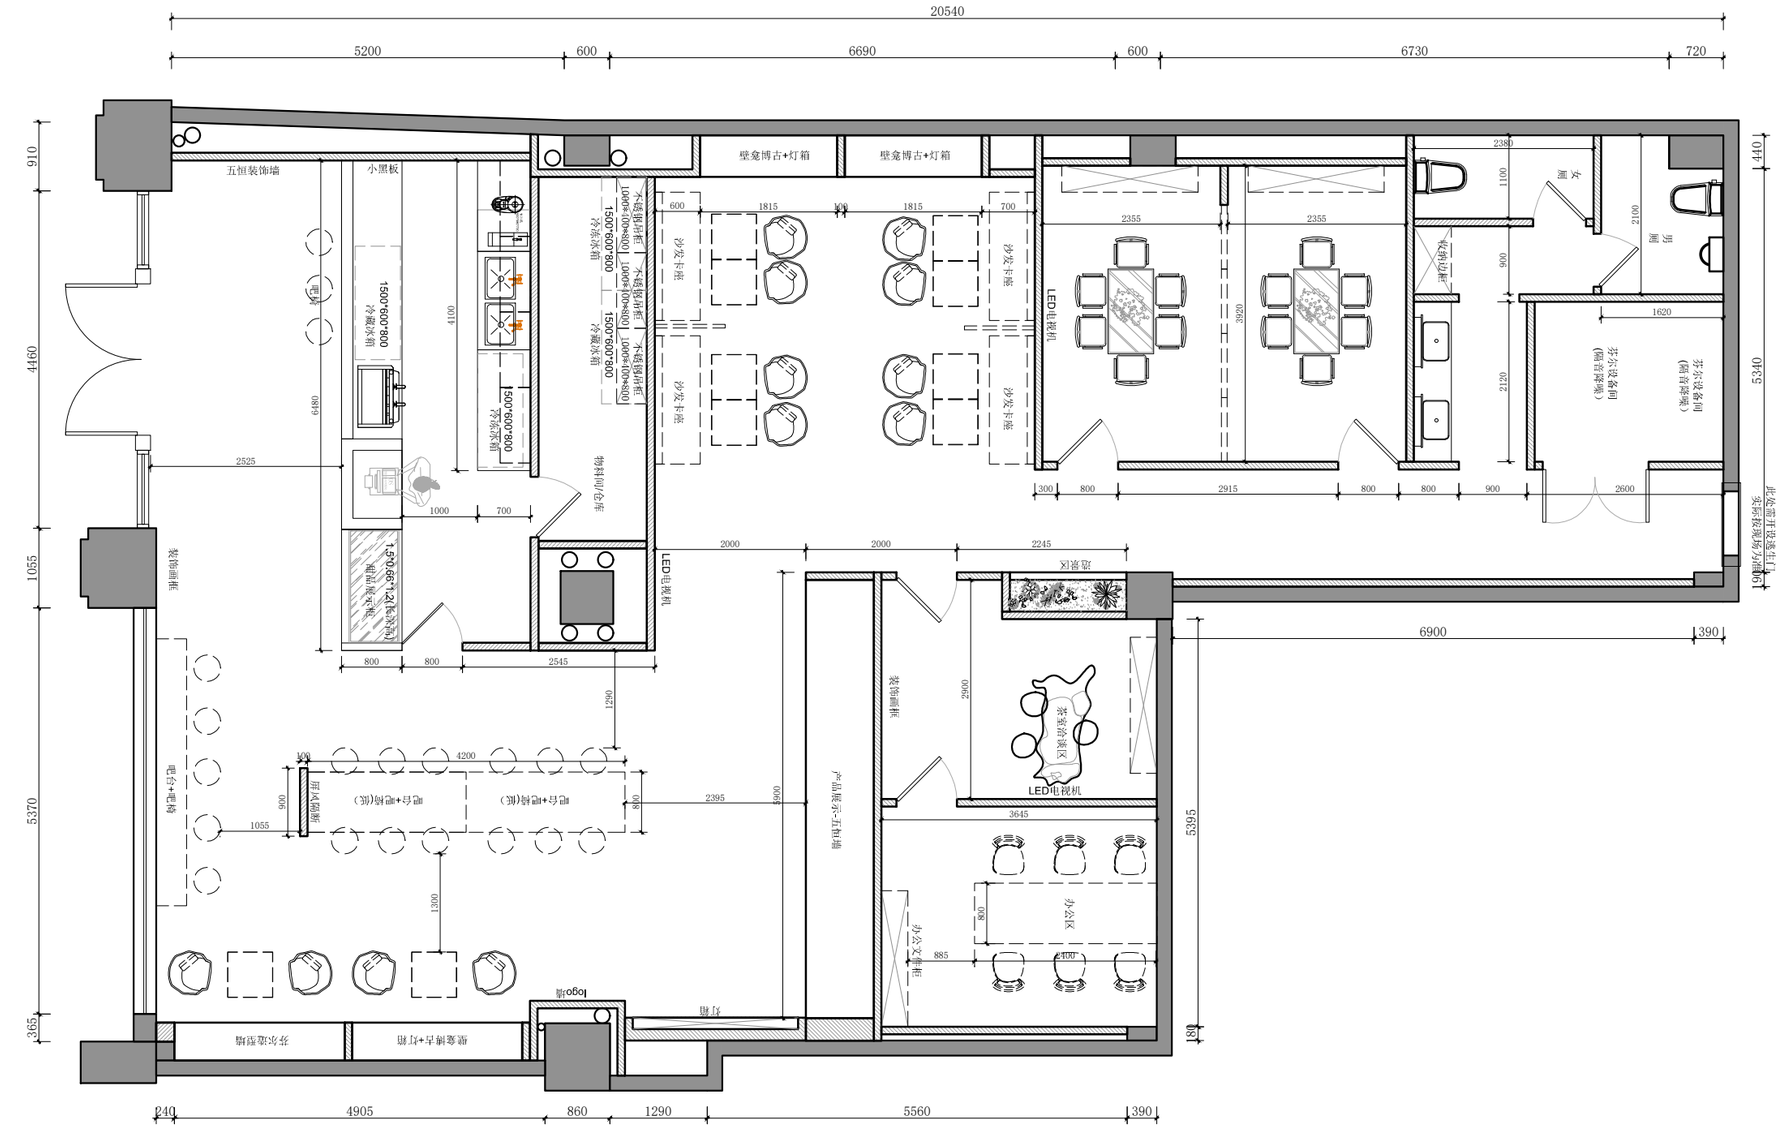

新建墙体
现场施工

原始墙体

平面布置图

湿腾 SHITENG

CONTRACTOR AND SUPPLIER TO VERIFY ALL DIMENSIONS ONSITE BEFORE COMMENCING WORK. FIGURED DIMENSION ARE TO BE TAKEN IN PERFERENCE TO SCALING DRAWING.
ANY DISCREPANCIES OR INCONSISTENCIES IN THIS DRAWING OR INBETWEEN DRAWINGS OR ANY OTHER DOCUMENTATION ARE TO BE BROUGHT TO THE ATTENTION OF RED PRIOR TO CONSTRUCTION. OTHERWISE THE CONTRACTOR /SUPPLIER SHALL BEAR FULL RESPONSIBILITY FOR INCORRECT WORKS.
ANY VARIATIONS DEEMED NECESSARY SHALL BE REFERRED TO RED FOR APPROVAL PRIOR TO PROCEEDING SITE WORKS. RED RETAIN COPYRIGHT C OF DESIGNS SHOWN ON THIS DRAWING. AUTHORITY IS REQUIRED FOR ANY REPRODUCTION.
本图纸受版权法律保护。未经授权的复制、分发此图纸或任何部分，将会导致严重的民事和刑事处罚，及依照法律规定最大限度的起诉。所有的图纸尺寸仅供参考，合同方应在施工前对尺寸进行核实。

Revision Schedule

Rev	Date	By	Description

DESIGN IS A VISIONARY PROCESS,WE EMBRACE THE JOURNEY.


PROJECT NAME 项目名称
太仓星芬尔店
PROJECT ADDRESS 项目地址

ISSUE DATE 发行日期:
PRODUCTION DESIGNER 设计师:
DRAFTSMAN 绘图:
CHECKED BY 检查:

SHEET TITLE:
平面布置图
SCALE:

SHEET NUMBER 图号:
PL-02

轻质砖墙砌筑到顶，墙高超过3米设置混凝土圈梁，墙长超过4米设置构造柱，墙体转角设置拉筋及构造柱，预留门洞过梁采用钢筋水泥成品过梁，墙体与柱连接植筋。

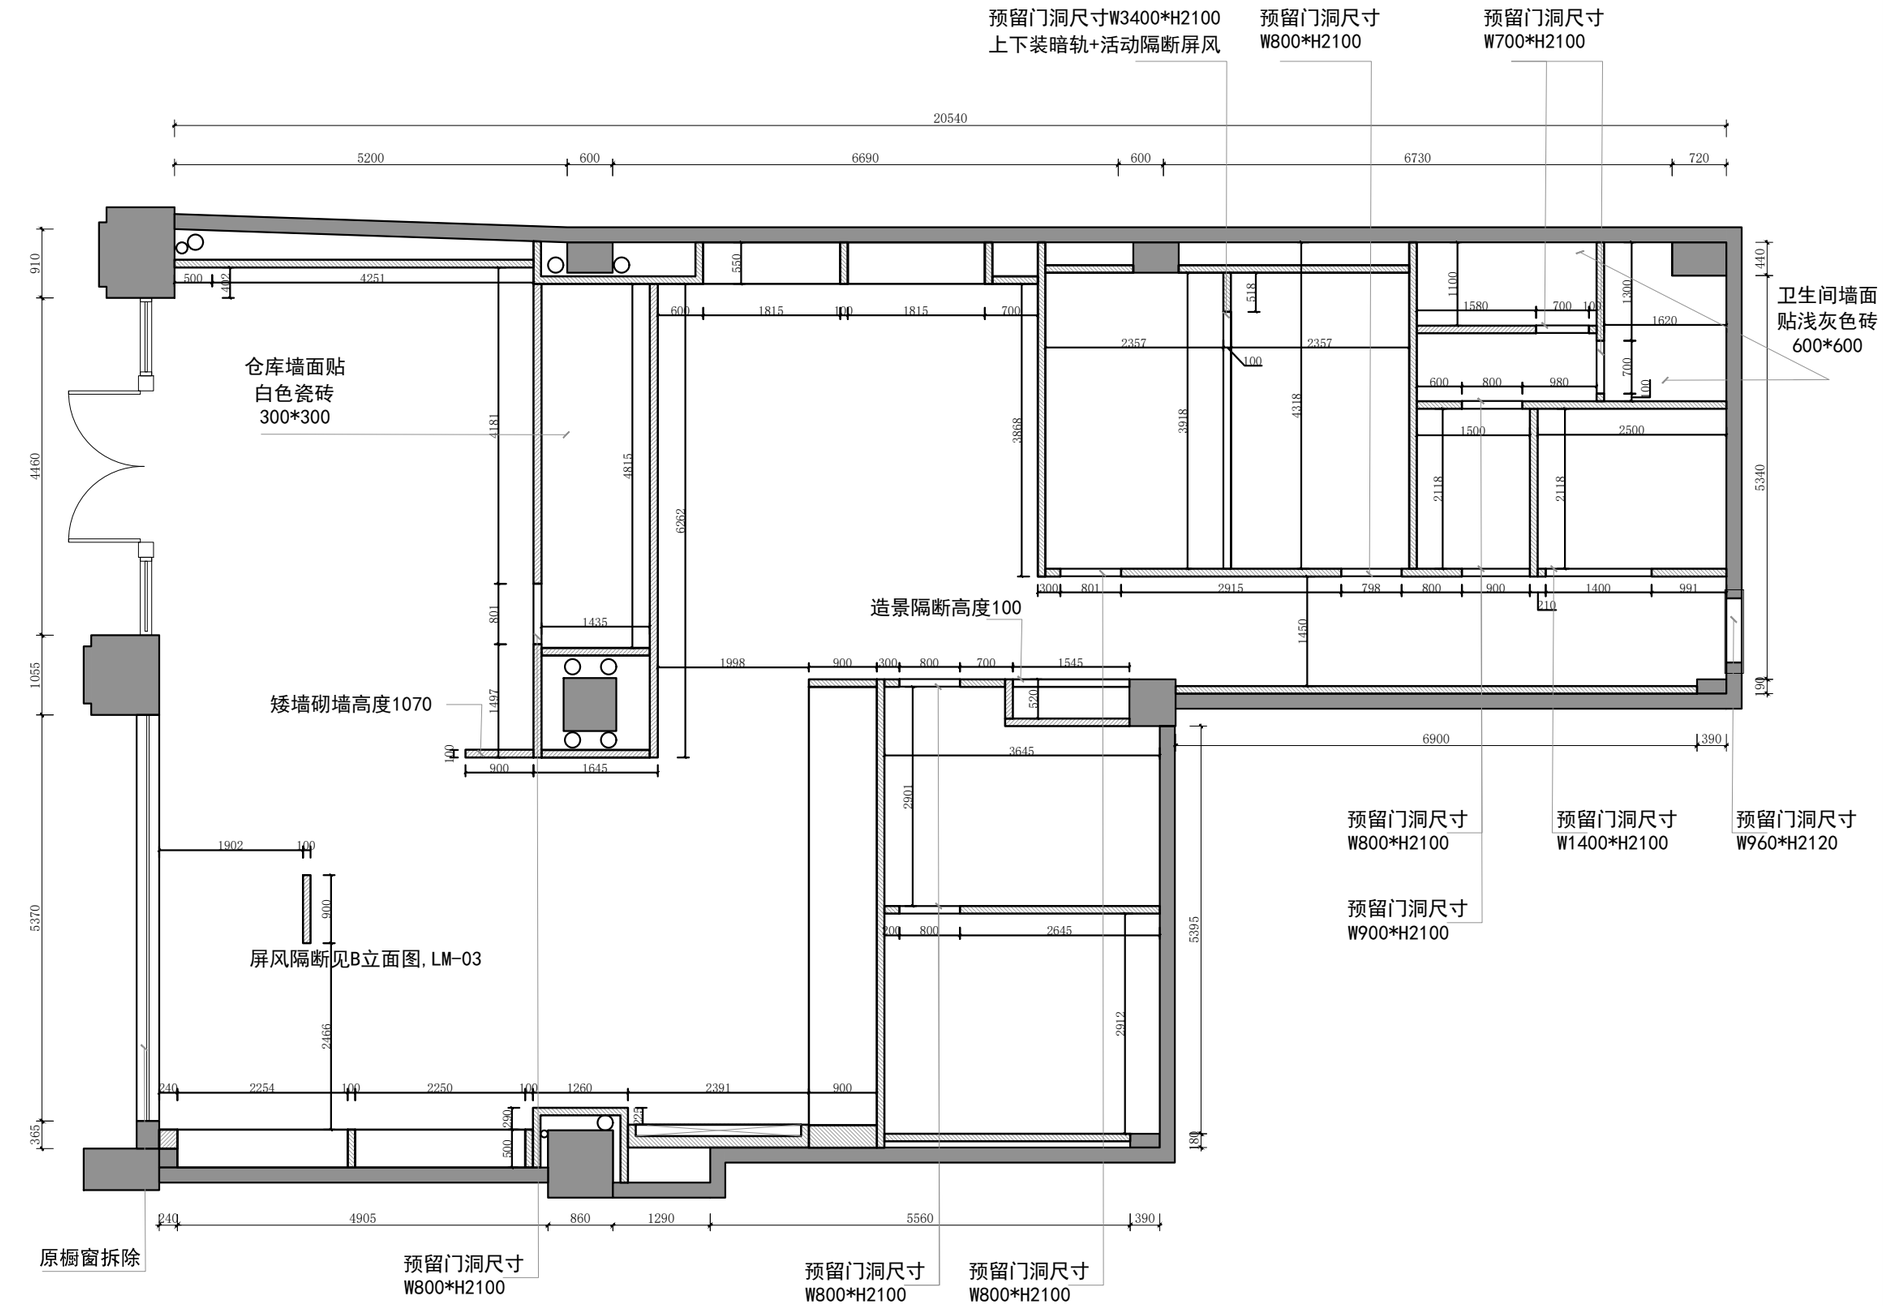

新建墙体图

CONTRACTOR AND SUPPLIER TO VERIFY ALL DIMENSIONS ONSITE BEFORE COMMENCING WORK. FIGURED DIMENSION ARE TO BE TAKEN IN PERFERENCE TO SCALING DRAWING.
ANY DISCREPANCIES OR INCONSISTENCIES IN THIS DRAWING OR INBETWEEN DRAWINGS OR ANY OTHER DOCUMENTATION ARE TO BE BROUGHT TO THE ATTENTION OF RED PRIOR TO CONSTRUCTION. OTHERWISE THE CONTRACTOR /SUPPLIER SHALL BEAR FULL RESPONSIBILITY FOR INCORRECT WORKS.
ANY VARIATIONS DEEMED NECESSARY SHALL BE REFERRED TO RED FOR APPROVAL PRIOR TO PROCEEDING SITE WORKS. RED RETAIN COPYRIGHT C OF DESIGNS SHOWN ON THIS DRAWING. AUTHORITY IS REQUIRED FOR ANY REPRODUCTION.
本图纸受版权法律保护。未经授权的复制、分发此图纸或任何部分，将会导致严重的民事和刑事处罚，及依照法律规定最大限度的起诉。所有的图纸尺寸仅供参考，合同方应在施工前对尺寸进行核实。

Revision Schedule

Rev	Date	By	Description


DESIGN IS A VISIONARY PROCESS,WE EMBRACE THE JOURNEY.

PROJECT NAME 项目名称
太仓星芬尔店
PROJECT ADDRESS 项目地址

ISSUE DATE 发行日期:
PRODUCTION DESIGNER 设计师:
DRAFTSMAN 绘图:
CHECKED BY 检查:

SHEET TITLE:
新建墙体图
SCALE:

SHEET NUMBER 图号:
PL-03

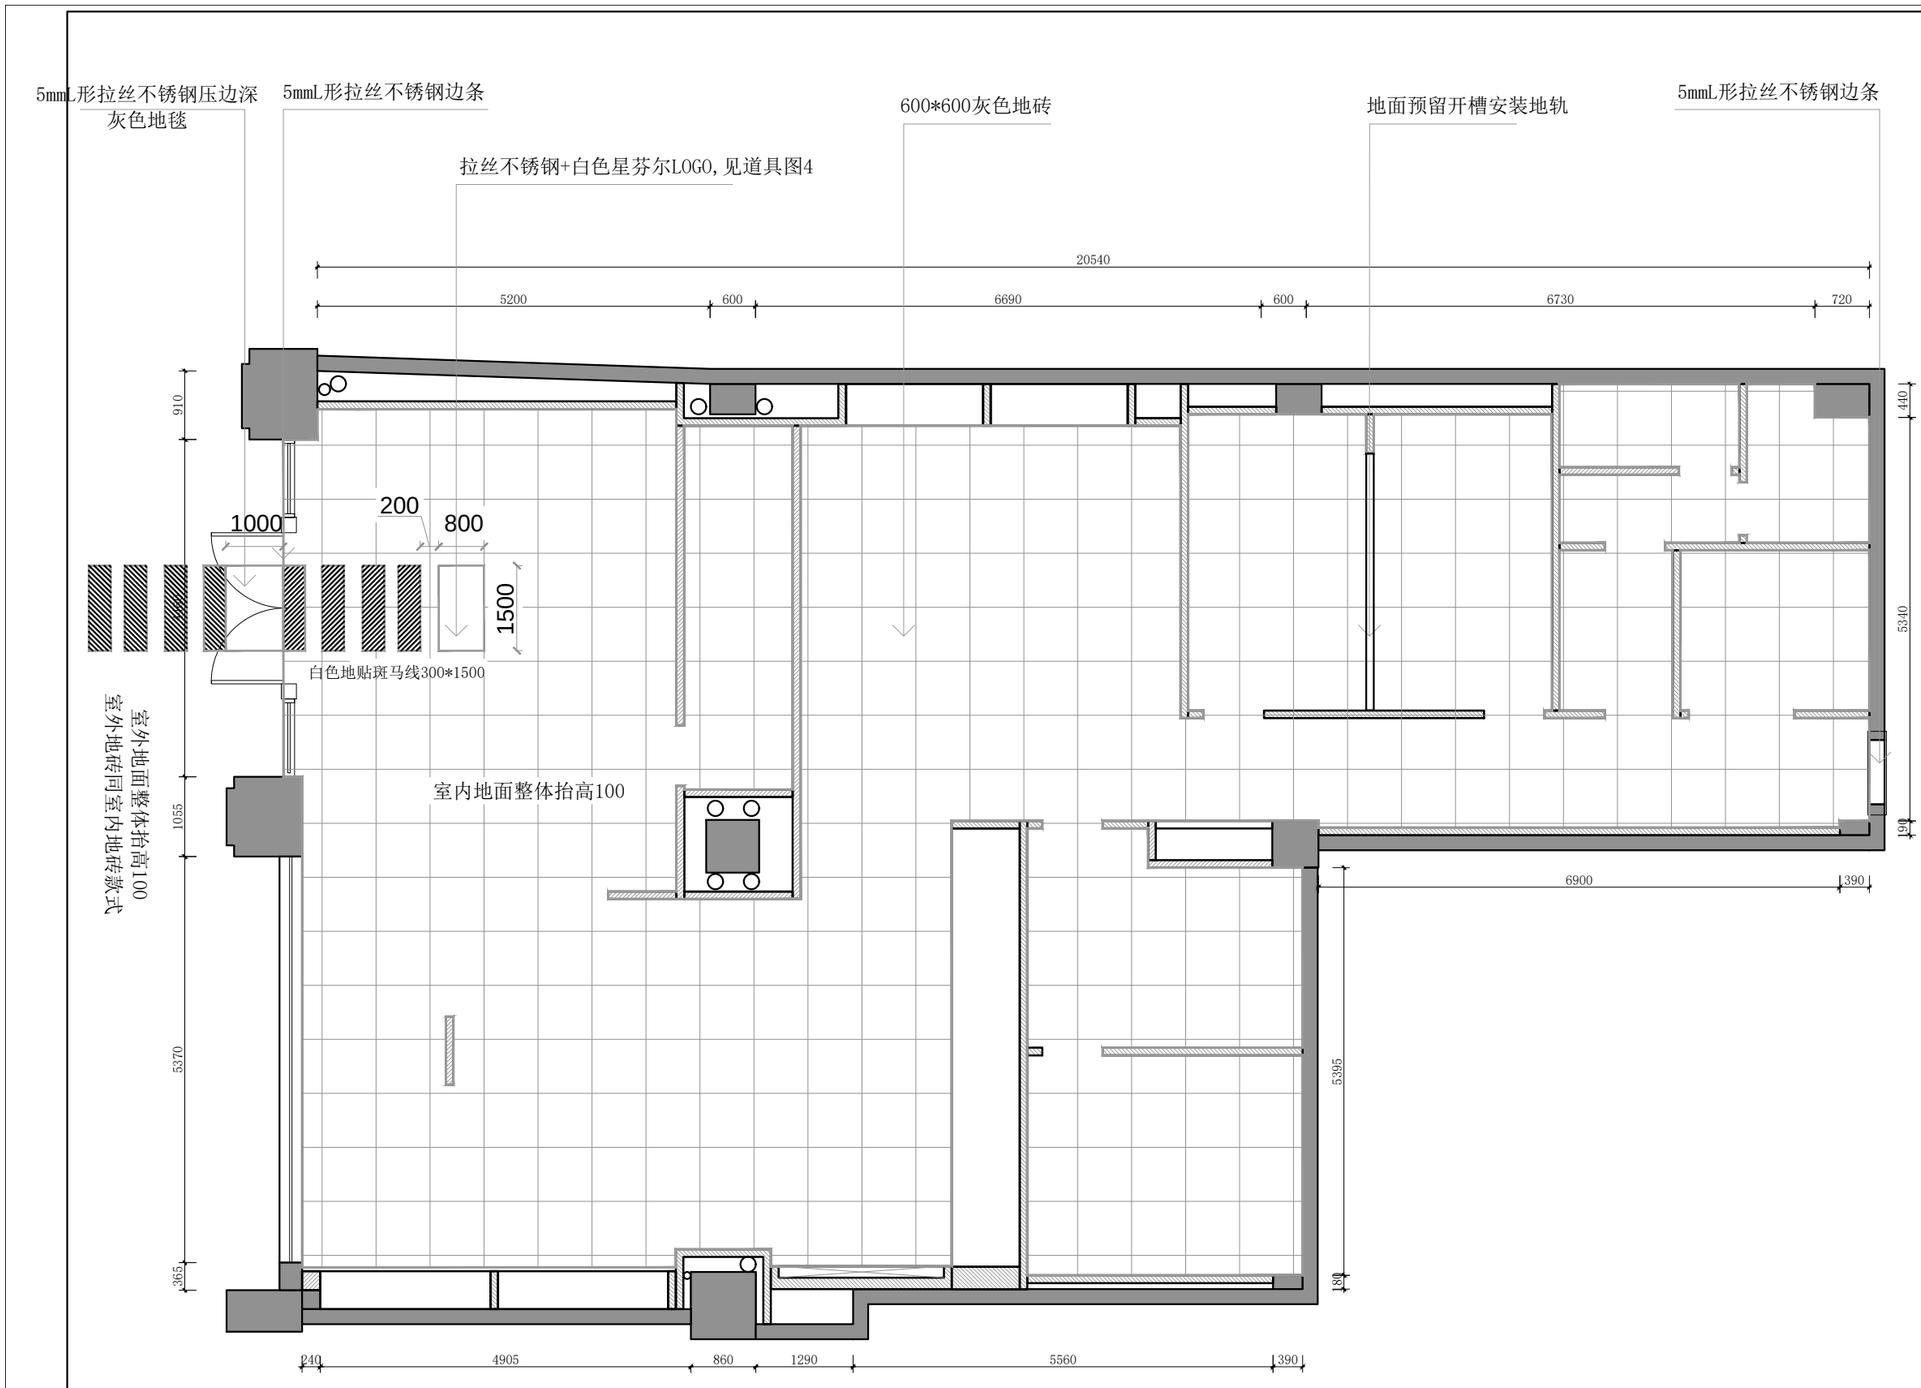

地面铺装图

湿腾 SHITENG

DESIGN IS A VISIONARY PROCESS,WE EMBRACE THE JOURNEY.

CONTRACTOR AND SUPPLIER TO VERIFY ALL DIMENSIONS ONSITE BEFORE COMMENCING WORK. FIGURED DIMENSION ARE TO BE TAKEN IN PERFERENCE TO SCALING DRAWING.
ANY DISCREPANCIES OR INCONSISTENCIES IN THIS DRAWING OR INBETWEEN DRAWINGS OR ANY OTHER DOCUMENTATION ARE TO BE BROUGHT TO THE ATTENTION OF RED PRIOR TO CONSTRUCTION. OTHERWISE THE CONTRACTOR /SUPPLIER SHALL BEAR FULL RESPONSIBILITY FOR INCORRECT WORKS.
ANY VARIATIONS DEEMED NECESSARY SHALL BE REFERRED TO RED FOR APPROVAL PRIOR TO PROCEEDING SITE WORKS. RED RETAIN COPYRIGHT C OF DESIGNS SHOWN ON THIS DRAWING. AUTHORITY IS REQUIRED FOR ANY REPRODUCTION.
本图纸受版权法律保护。未经授权的复制、分发此图纸或任何部分，将会导致严重的民事和刑事处罚，及依照法律规定最大限度的起诉。所有的图纸尺寸仅供参考，合同方应在施工前对尺寸进行核实。

Revision Schedule


Rev	Date	By	Description

PROJECT NAME 项目名称
太仓星芬尔店
PROJECT ADDRESS 项目地址

ISSUE DATE 发行日期:
PRODUCTION DESIGNER 设计师:
DRAFTSMAN 绘图:
CHECKED BY 检查:

SHEET TITLE:
地面铺装图
SCALE:

SHEET NUMBER 图号:
PL-04

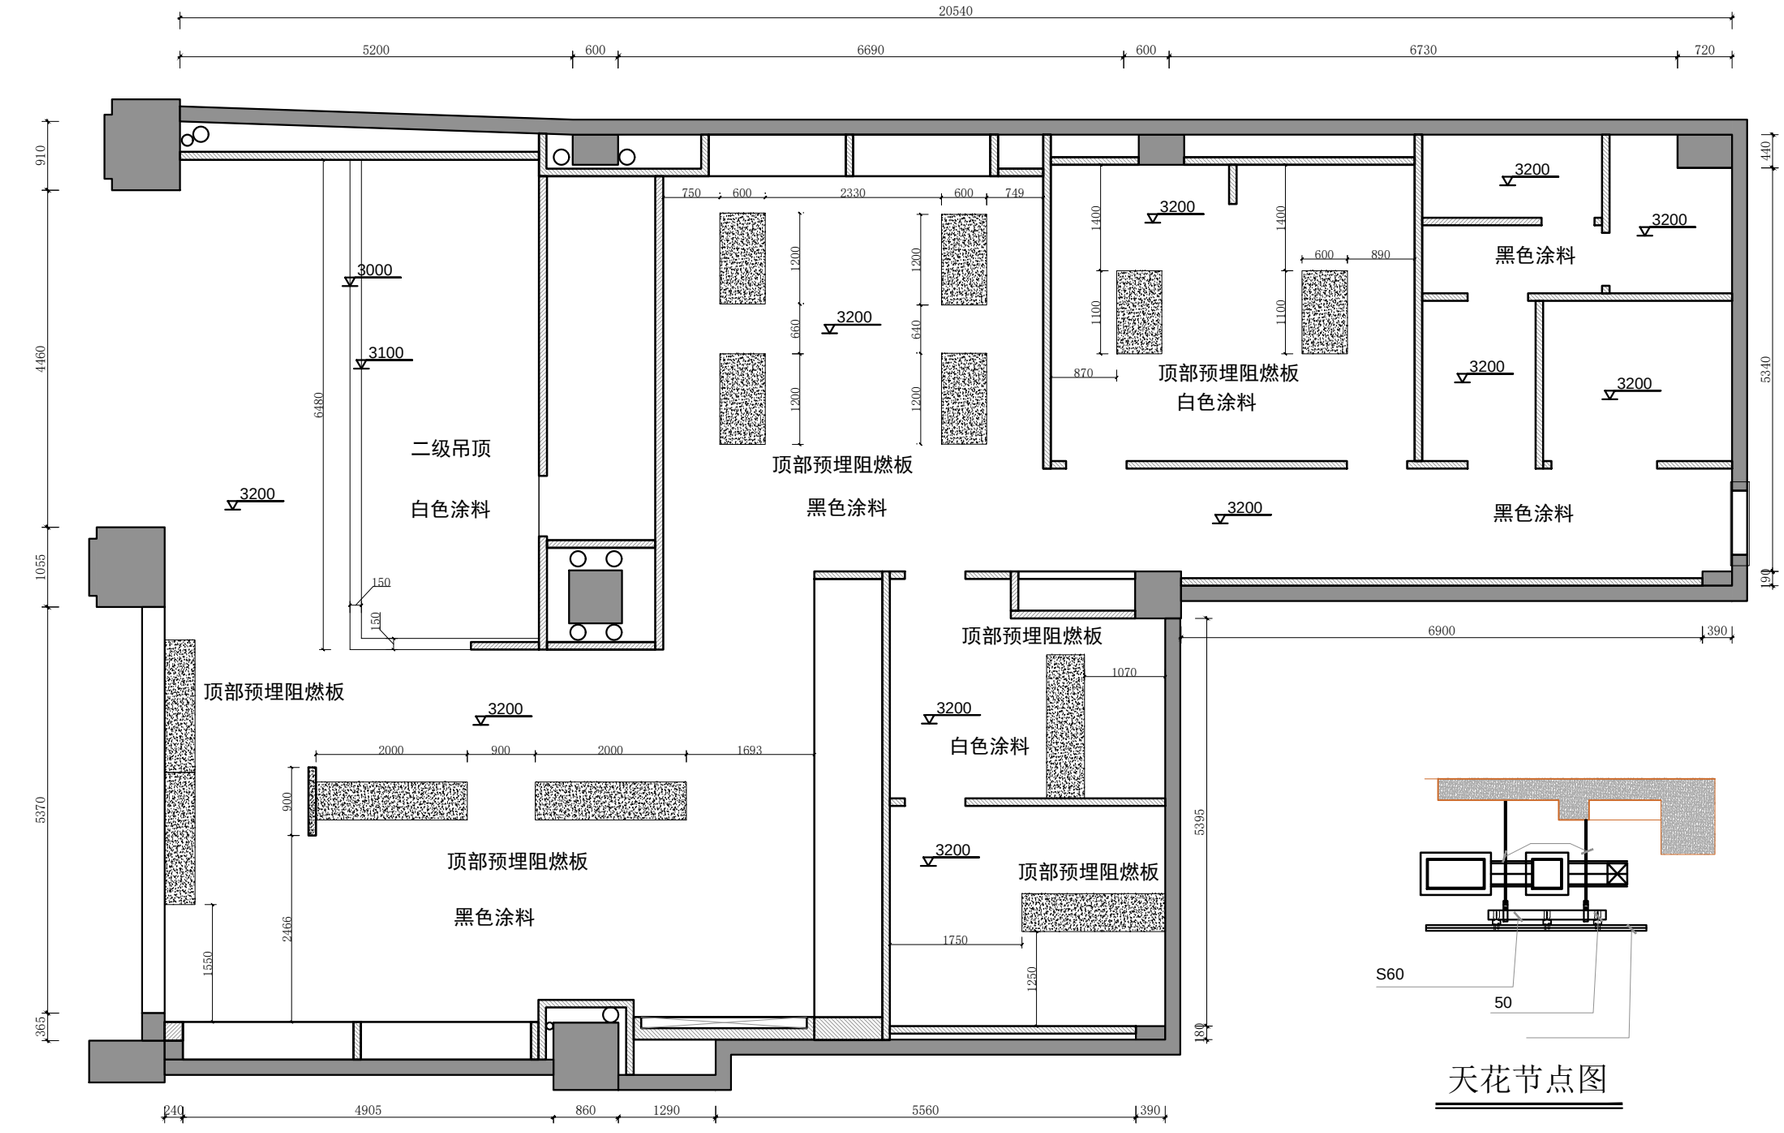

新建墙体
现场施工

原始墙体

天花平面图

天花节点图

轻钢龙骨石板吊顶
60系列1.2mm厚上人主龙骨（间距800mm）
50系列副龙骨（间距400mm）
吊筋超过1.5m在楼板上加钢结构支架，
φ8mm吊筋
一级吊顶为黑色涂料，二级吊顶白色涂料

湿腾 SHITENG

CONTRACTOR AND SUPPLIER TO VERIFY ALL DIMENSIONS ONSITE BEFORE COMMENCING WORK. FIGURED DIMENSION ARE TO BE TAKEN IN PERFERENCE TO SCALING DRAWING.
ANY DISCREPANCIES OR INCONSISTENCIES IN THIS DRAWING OR INBETWEEN DRAWINGS OR ANY OTHER DOCUMENTATION ARE TO BE BROUGHT TO THE ATTENTION OF RED PRIOR TO CONSTRUCTION. OTHERWISE THE CONTRACTOR /SUPPLIER SHALL BEAR FULL RESPONSIBILITY FOR INCORRECT WORKS.
ANY VARIATIONS DEEMED NECESSARY SHALL BE REFERRED TO RED FOR APPROVAL PRIOR TO PROCEEDING SITE WORKS. RED RETAIN COPYRIGHT C OF DESIGNS SHOWN ON THIS DRAWING. AUTHORITY IS REQUIRED FOR ANY REPRODUCTION.
本图纸受版权法律保护。未经授权的复制、分发此图纸或任何部分，将会导致严重的民事和刑事处罚，及依照法律规定最大限度的起诉。所有的图纸尺寸仅供参考，合同方应在施工前对尺寸进行核实。

Revision Schedule

Rev	Date	By	Description

DESIGN IS A VISIONARY PROCESS,WE EMBRACE THE JOURNEY.


PROJECT NAME 项目名称
太仓星芬尔店
PROJECT ADDRESS 项目地址

ISSUE DATE 发行日期:
PRODUCTION DESIGNER 设计师:
DRAFTSMAN 绘图:
CHECKED BY 检查:

SHEET TITLE:
天花平面图
SCALE:

SHEET NUMBER 图号:
PL-05

总配电箱入户16平方380V三项线电缆，从总电箱另分一路到设备间

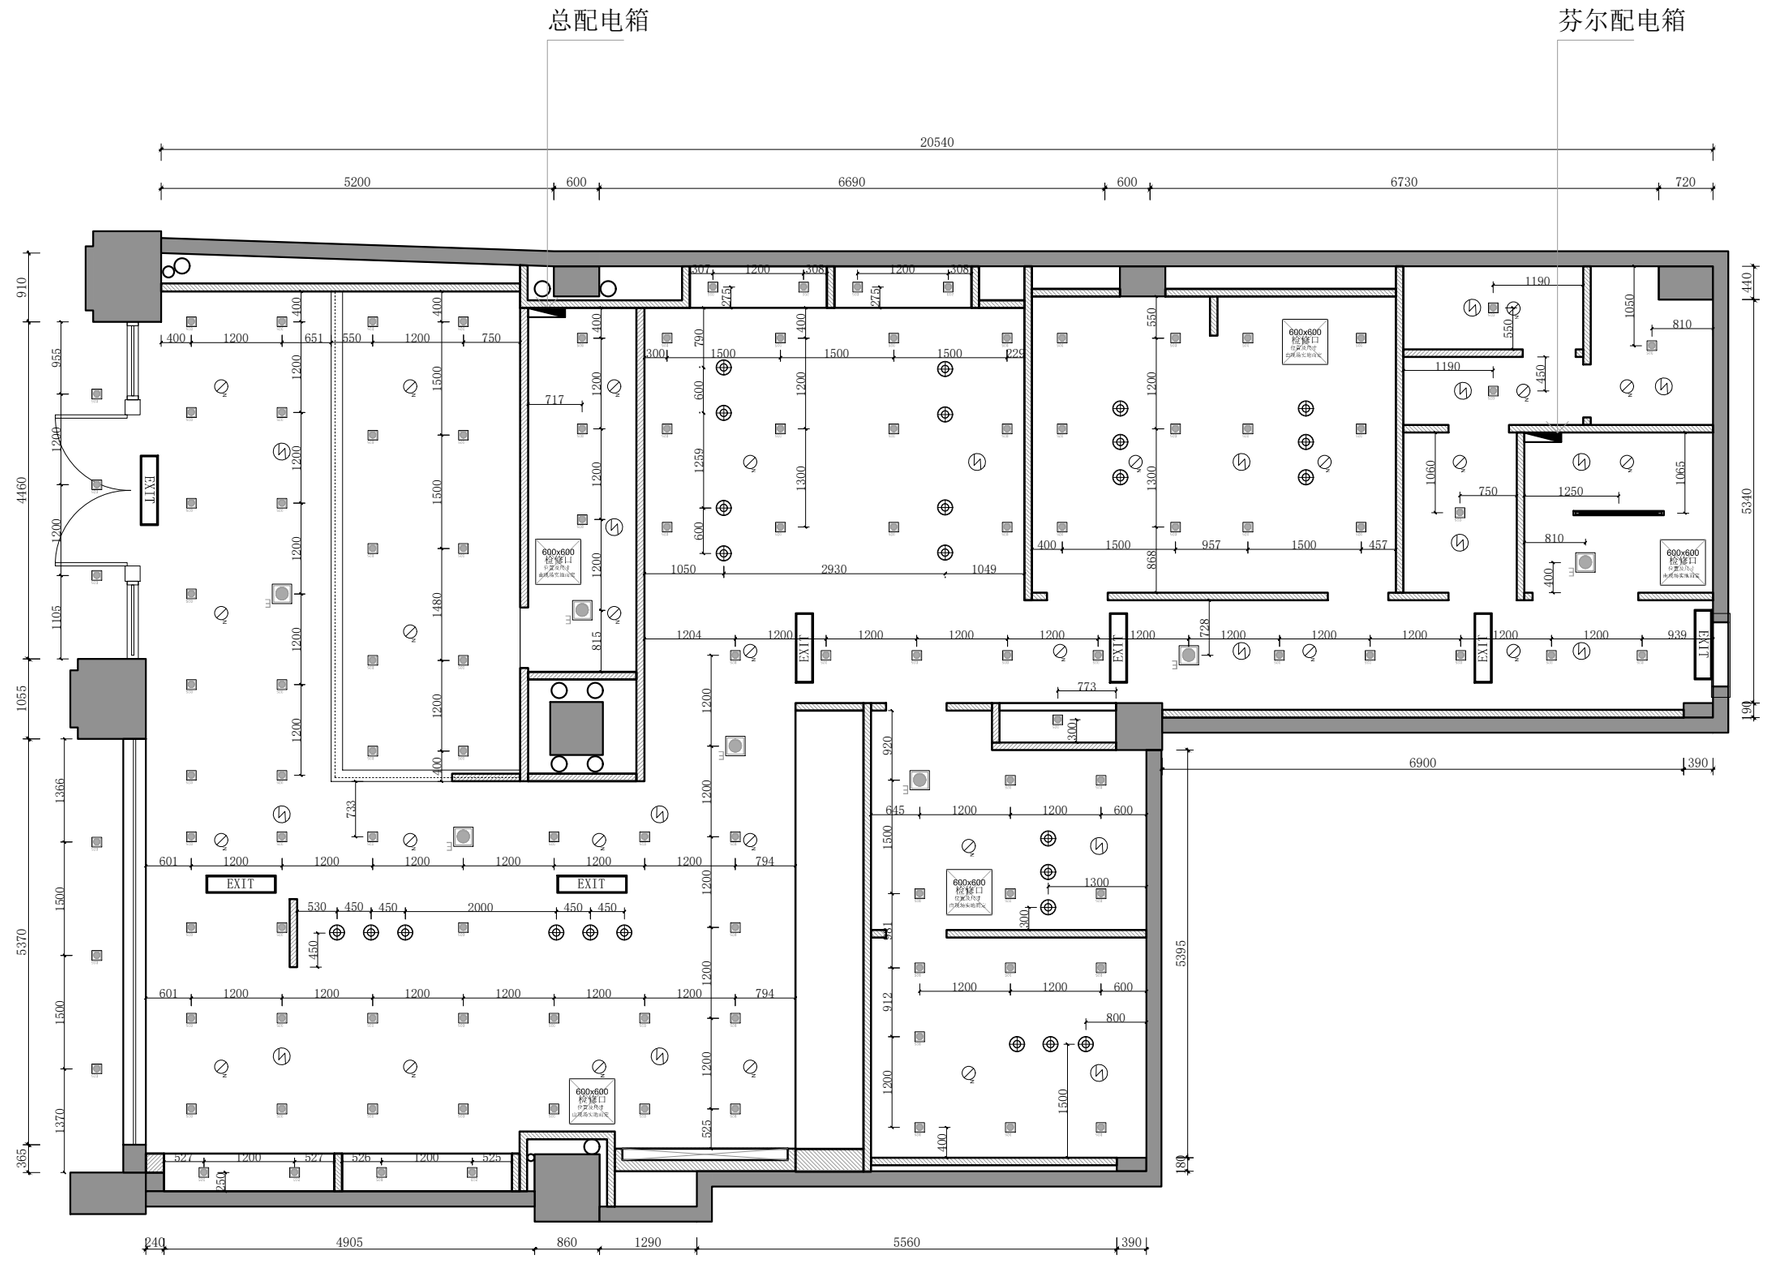

新建墙体
现场施工

原始墙体

天花综合布置图

湿腾 SHITENG

CONTRACTOR AND SUPPLIER TO VERIFY ALL DIMENSIONS ONSITE BEFORE COMMENCING WORK. FIGURED DIMENSION ARE TO BE TAKEN IN PERFERENCE TO SCALING DRAWING.
ANY DISCREPANCIES OR INCONSISTENCIES IN THIS DRAWING OR INBETWEEN DRAWINGS OR ANY OTHER DOCUMENTATION ARE TO BE BROUGHT TO THE ATTENTION OF RED PRIOR TO CONSTRUCTION. OTHERWISE THE CONTRACTOR /SUPPLIER SHALL BEAR FULL RESPONSIBILITY FOR INCORRECT WORKS.
ANY VARIATIONS DEEMED NECESSARY SHALL BE REFERRED TO RED FOR APPROVAL PRIOR TO PROCEEDING SITE WORKS. RED RETAIN COPYRIGHT C OF DESIGNS SHOWN ON THIS DRAWING. AUTHORITY IS REQUIRED FOR ANY REPRODUCTION.
本图纸受版权法律保护。未经授权的复制、分发此图纸或任何部分，将会导致严重的民事和刑事处罚，及依照法律规定最大限度的起诉。所有的图纸尺寸仅供参考，合同方应在施工前对尺寸进行核实。

Revision Schedule

Rev	Date	By	Description


DESIGN IS A VISIONARY PROCESS, WE EMBRACE THE JOURNEY.

PROJECT NAME 项目名称
太仓星芬尔店
PROJECT ADDRESS 项目地址

ISSUE DATE 发行日期:
PRODUCTION DESIGNER 设计师:
DRAFTSMAN 绘图:
CHECKED BY 检查:

SHEET TITLE:
天花综合图
SCALE:

SHEET NUMBER 图号:
PL-06

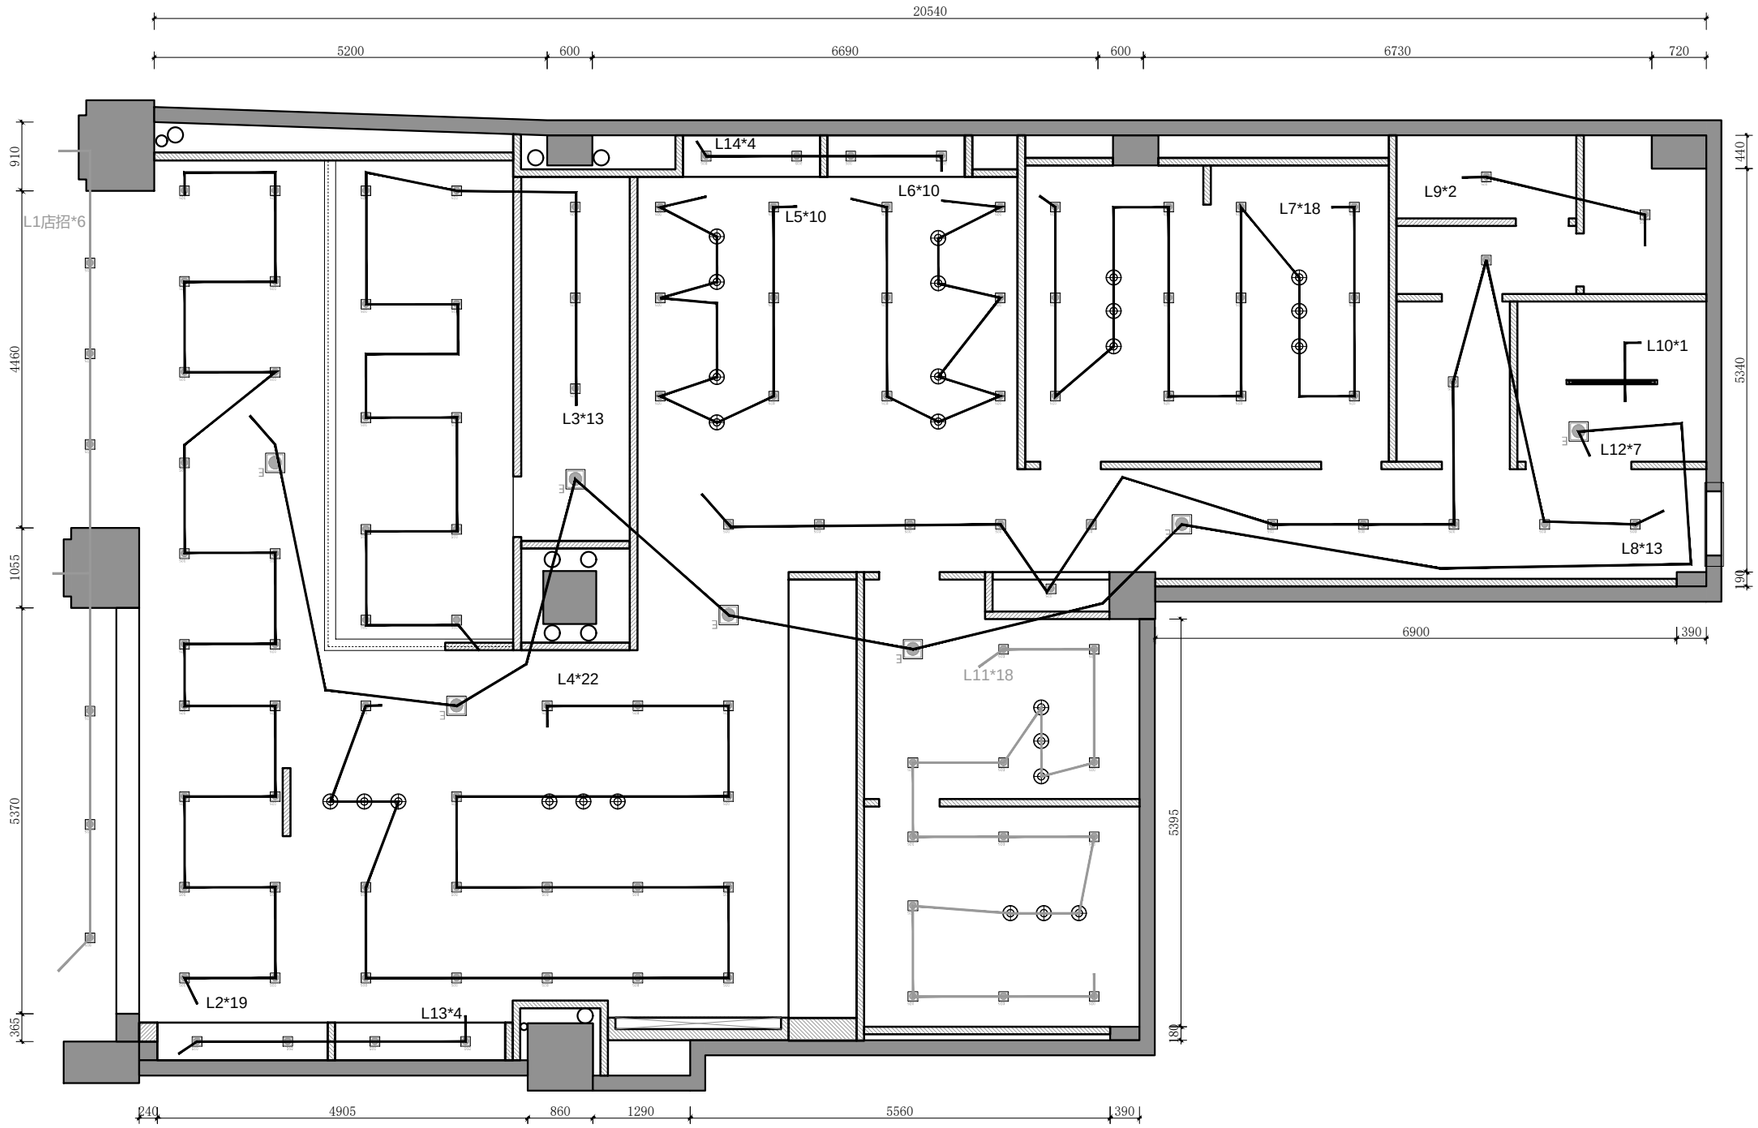

新建墙体
现场施工

原始墙体

灯具连线图

湿腾 SHITENG

CONTRACTOR AND SUPPLIER TO VERIFY ALL DIMENSIONS ONSITE BEFORE COMMENCING WORK. FIGURED DIMENSION ARE TO BE TAKEN IN PERFERENCE TO SCALING DRAWING.
ANY DISCREPANCIES OR INCONSISTENCIES IN THIS DRAWING OR INBETWEEN DRAWINGS OR ANY OTHER DOCUMENTATION ARE TO BE BROUGHT TO THE ATTENTION OF RED PRIOR TO CONSTRUCTION. OTHERWISE THE CONTRACTOR /SUPPLIER SHALL BEAR FULL RESPONSIBILITY FOR INCORRECT WORKS.
ANY VARIATIONS DEEMED NECESSARY SHALL BE REFERRED TO RED FOR APPROVAL PRIOR TO PROCEEDING SITE WORKS. RED RETAIN COPYRIGHT C OF DESIGNS SHOWN ON THIS DRAWING. AUTHORITY IS REQUIRED FOR ANY REPRODUCTION.
本图纸受版权法律保护。未经授权的复制、分发此图纸或任何部分，将会导致严重的民事和刑事处罚，及依照法律规定最大限度的起诉。所有的图纸尺寸仅供参考，合同方应在施工前对尺寸进行核实。

Revision Schedule

Rev	Date	By	Description


DESIGN IS A VISIONARY PROCESS,WE EMBRACE THE JOURNEY.

PROJECT NAME 项目名称
太仓星芬尔店
PROJECT ADDRESS 项目地址

ISSUE DATE 发行日期:
PRODUCTION DESIGNER 设计师:
DRAFTSMAN 绘图:
CHECKED BY 检查:

SHEET TITLE:
灯具连线图
SCALE:

SHEET NUMBER 图号:
PL-07

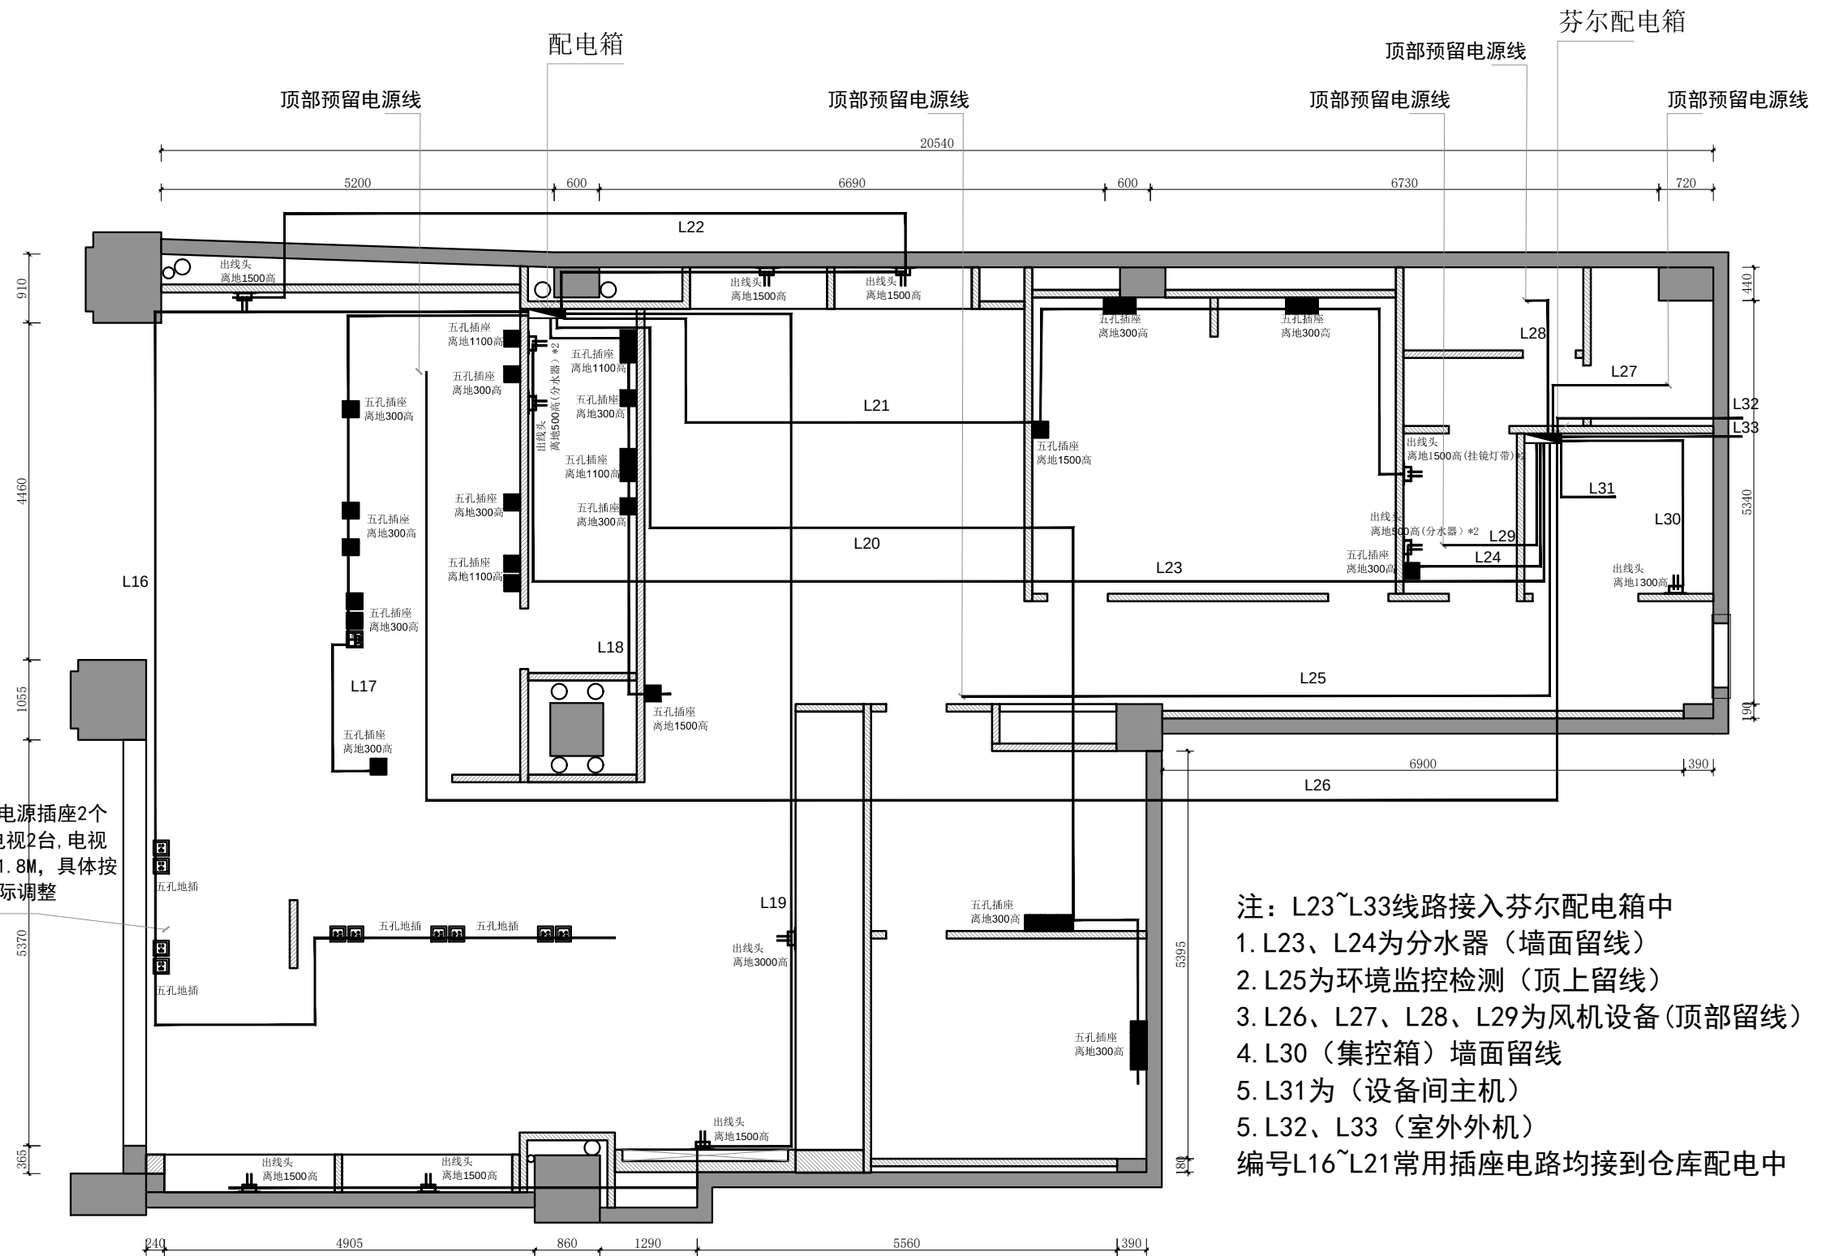

注：L23~L33线路接入芬尔配电箱中
1. L23、L24为分水器（墙面留线）
2. L25为环境监控检测（顶上留线）
3. L26、L27、L28、L29为风机设备(顶部留线）
4. L30（集控箱）墙面留线
5. L31为（设备间主机）
5. L32、L33（室外外机）
编号L16~L21常用插座电路均接到仓库配电中

插座开关布置图

湿腾 SHITENG

CONTRACTOR AND SUPPLIER TO VERIFY ALL DIMENSIONS ONSITE BEFORE COMMENCING WORK. FIGURED DIMENSION ARE TO BE TAKEN IN PERFERENCE TO SCALING DRAWING.
ANY DISCREPANCIES OR INCONSISTENCIES IN THIS DRAWING OR INBETWEEN DRAWINGS OR ANY OTHER DOCUMENTATION ARE TO BE BROUGHT TO THE ATTENTION OF RED PRIOR TO CONSTRUCTION. OTHERWISE THE CONTRACTOR /SUPPLIER SHALL BEAR FULL RESPONSIBILITY FOR INCORRECT WORKS.
ANY VARIATIONS DEEMED NECESSARY SHALL BE REFERRED TO RED FOR APPROVAL PRIOR TO PROCEEDING SITE WORKS. RED RETAIN COPYRIGHT C OF DESIGNS SHOWN ON THIS DRAWING. AUTHORITY IS REQUIRED FOR ANY REPRODUCTION.
本图纸受版权法律保护。未经授权的复制、分发此图纸或任何部分，将会导致严重的民事和刑事处罚，及依照法律规定最大限度的起诉。所有的图纸尺寸仅供参考，合同方应在施工前对尺寸进行核实。

Revision Schedule

Rev	Date	By	Description


DESIGN IS A VISIONARY PROCESS,WE EMBRACE THE JOURNEY.

PROJECT NAME 项目名称
太仓星芬尔店
PROJECT ADDRESS 项目地址

ISSUE DATE 发行日期:
PRODUCTION DESIGNER 设计师:
DRAFTSMAN 绘图:
CHECKED BY 检查:

SHEET TITLE:
弱电布置图
SCALE:

SHEET NUMBER 图号:
PL-09

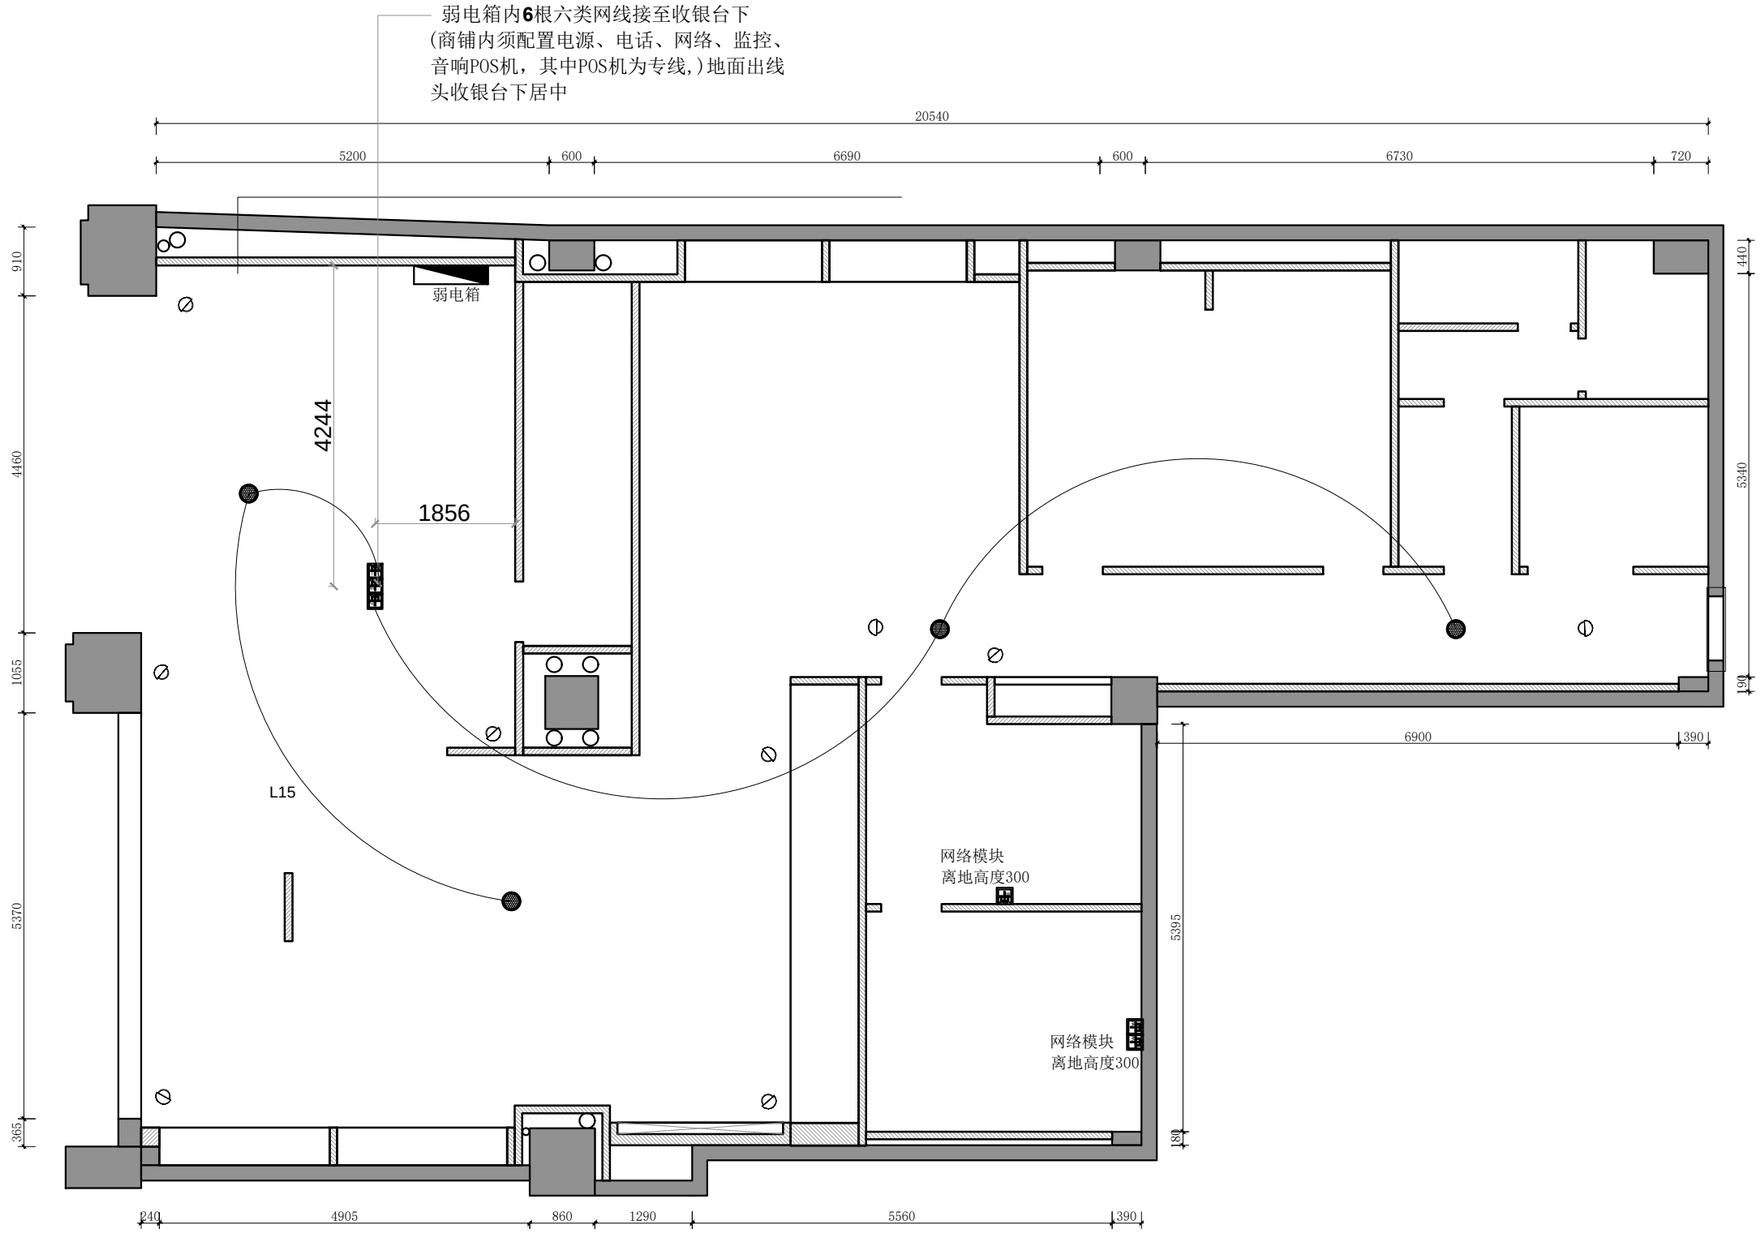

新建墙体
现场施工

原始墙体

弱电布置图

湿腾 SHITENG

CONTRACTOR AND SUPPLIER TO VERIFY ALL DIMENSIONS ONSITE BEFORE COMMENCING WORK. FIGURED DIMENSION ARE TO BE TAKEN IN PERFERENCE TO SCALING DRAWING.
ANY DISCREPANCIES OR INCONSISTENCIES IN THIS DRAWING OR INBETWEEN DRAWINGS OR ANY OTHER DOCUMENTATION ARE TO BE BROUGHT TO THE ATTENTION OF RED PRIOR TO CONSTRUCTION. OTHERWISE THE CONTRACTOR /SUPPLIER SHALL BEAR FULL RESPONSIBILITY FOR INCORRECT WORKS.
ANY VARIATIONS DEEMED NECESSARY SHALL BE REFERRED TO RED FOR APPROVAL PRIOR TO PROCEEDING SITE WORKS. RED RETAIN COPYRIGHT C OF DESIGNS SHOWN ON THIS DRAWING. AUTHORITY IS REQUIRED FOR ANY REPRODUCTION.
本图纸受版权法律保护。未经授权的复制、分发此图纸或任何部分，将会导致严重的民事和刑事处罚，及依照法律规定最大限度的起诉。所有的图纸尺寸仅供参考，合同方应在施工前对尺寸进行核实。

Revision Schedule

Rev	Date	By	Description

DESIGN IS A VISIONARY PROCESS,WE EMBRACE THE JOURNEY.


PROJECT NAME 项目名称
太仓星芬尔店
PROJECT ADDRESS 项目地址

ISSUE DATE 发行日期:
PRODUCTION DESIGNER 设计师:
DRAFTSMAN 绘图:
CHECKED BY 检查:

SHEET TITLE:
弱电布置图
SCALE:

SHEET NUMBER 图号:
PL-08

注意：现场给水点位、排水、排污具体位置需和物业确认，
按现场实际为准

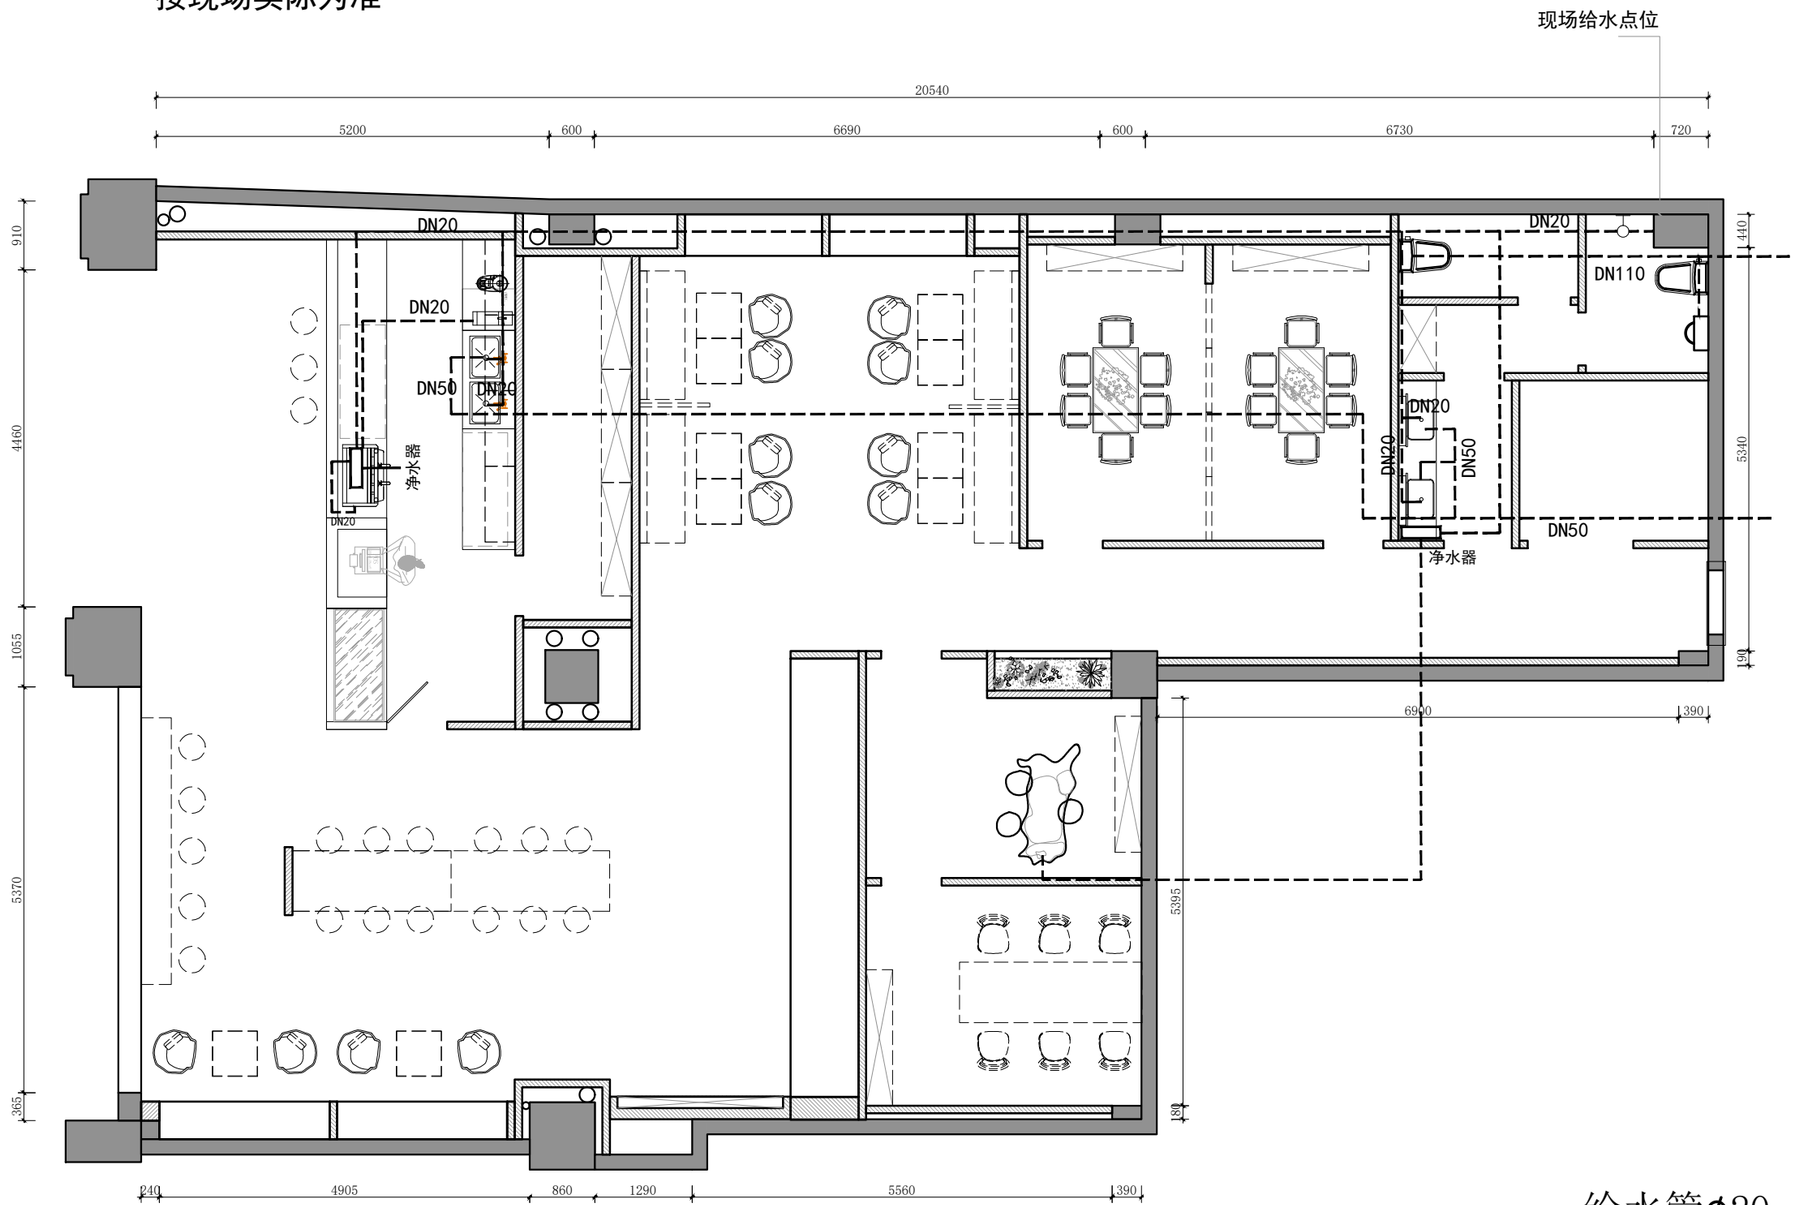

新建墙体
现场施工

原始墙体

给排水布置图

给水管φ20

排水管φ50

排污管φ110

DESIGN IS A VISIONARY PROCESS,WE EMBRACE THE JOURNEY.

湿腾 SHITENG

CONTRACTOR AND SUPPLIER TO VERIFY ALL DIMENSIONS ONSITE BEFORE COMMENCING WORK. FIGURED DIMENSION ARE TO BE TAKEN IN PERFERENCE TO SCALING DRAWING.
ANY DISCREPANCIES OR INCONSISTENCIES IN THIS DRAWING OR INBETWEEN DRAWINGS OR ANY OTHER DOCUMENTATION ARE TO BE BROUGHT TO THE ATTENTION OF RED PRIOR TO CONSTRUCTION. OTHERWISE THE CONTRACTOR /SUPPLIER SHALL BEAR FULL RESPONSIBILITY FOR INCORRECT WORKS.
ANY VARIATIONS DEEMED NECESSARY SHALL BE REFERRED TO RED FOR APPROVAL PRIOR TO PROCEEDING SITE WORKS. RED RETAIN COPYRIGHT C OF DESIGNS SHOWN ON THIS DRAWING. AUTHORITY IS REQUIRED FOR ANY REPRODUCTION.
本图纸受版权法律保护。未经授权的复制、分发此图纸或任何部分，将会导致严重的民事和刑事处罚，及依照法律规定最大限度的起诉。所有的图纸尺寸仅供参考，合同方应在施工前对尺寸进行核实。

Revision Schedule


Rev	Date	By	Description

PROJECT NAME 项目名称
太仓星芬尔店
PROJECT ADDRESS 项目地址

ISSUE DATE 发行日期:
PRODUCTION DESIGNER 设计师:
DRAFTSMAN 绘图:
CHECKED BY 检查:

SHEET TITLE:
弱电布置图
SCALE:

SHEET NUMBER 图号:
PL-09

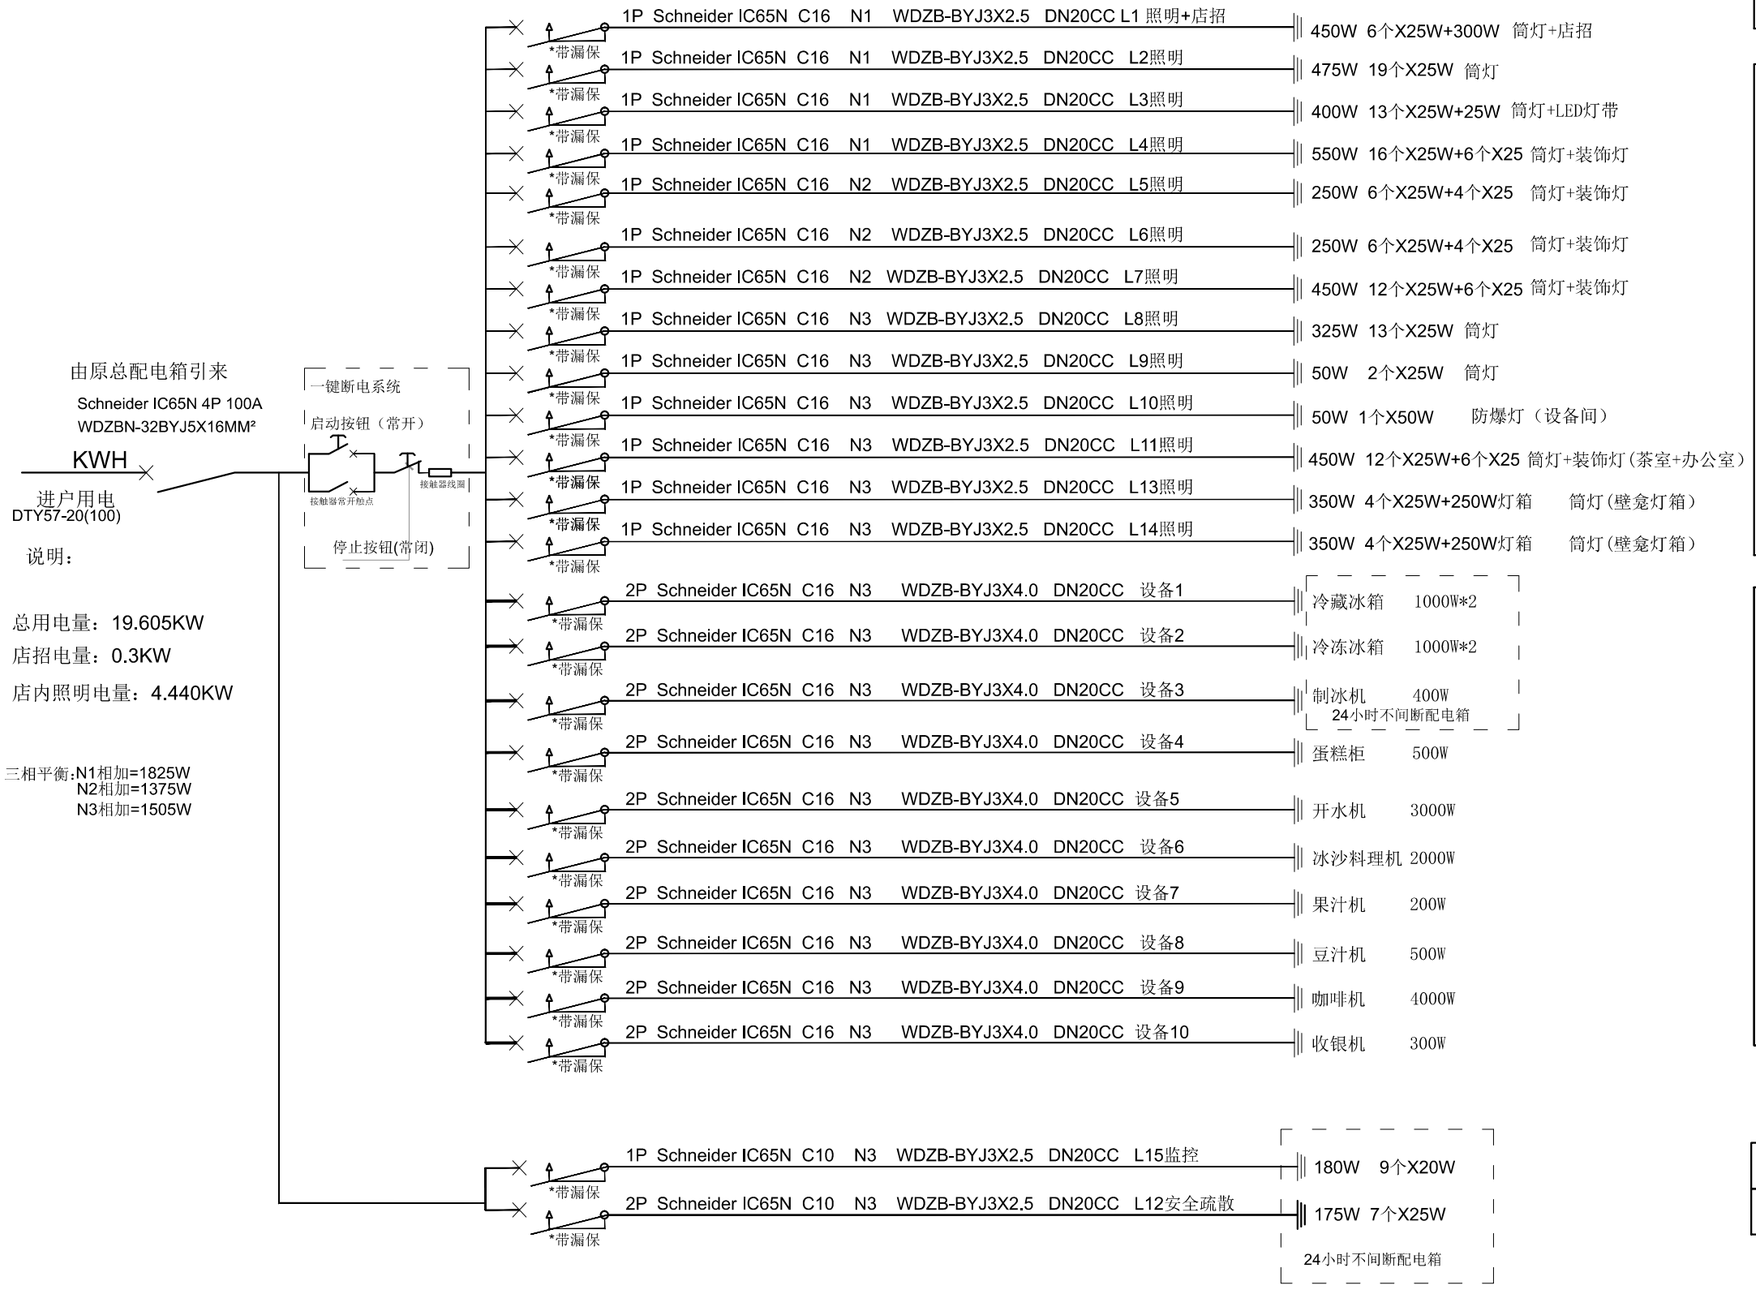

说明：

总用电量：19.605KW
店招电量：0.3KW
店内照明电量：4.440KW

三相平衡:N1相加=1825W
N2相加=1375W
N3相加=1505W

配电编号	AL1
PE	6KW
1JS	20A
门头LED字	

回路	照明

插座
空开有漏电保护功能

监控
安全出口 应急照明

配电系统图

DESIGN IS A VISIONARY PROCESS,WE EMBRACE THE JOURNEY.

湿腾 SHITENG

CONTRACTOR AND SUPPLIER TO VERIFY ALL DIMENSIONS ONSITE BEFORE COMMENCING WORK. FIGURED DIMENSION ARE TO BE TAKEN IN PERFERENCE TO SCALING DRAWING.
ANY DISCREPANCIES OR INCONSISTENCIES IN THIS DRAWING OR INBETWEEN DRAWINGS OR ANY OTHER DOCUMENTATION ARE TO BE BROUGHT TO THE ATTENTION OF RED PRIOR TO CONSTRUCTION. OTHERWISE THE CONTRACTOR /SUPPLIER SHALL BEAR FULL RESPONSIBILITY FOR INCORRECT WORKS.
ANY VARIATIONS DEEMED NECESSARY SHALL BE REFERRED TO RED FOR APPROVAL PRIOR TO PROCEEDING SITE WORKS. RED RETAIN COPYRIGHT C OF DESIGNS SHOWN ON THIS DRAWING. AUTHORITY IS REQUIRED FOR ANY REPRODUCTION.
本图纸受版权法律保护。未经授权的复制、分发此图纸或任何部分，将会导致严重的民事和刑事处罚，及依照法律规定最大限度的起诉。所有的图纸尺寸仅供参考，合同方应在施工前对尺寸进行核实。

Revision Schedule


Rev	Date	By	Description

PROJECT NAME 项目名称
太仓星芬尔店
PROJECT ADDRESS 项目地址

ISSUE DATE 发行日期:
PRODUCTION DESIGNER 设计师:
DRAFTSMAN 绘图:
CHECKED BY 检查:

SHEET TITLE:
配电系统图
SCALE:

SHEET NUMBER 图号:
PL-10

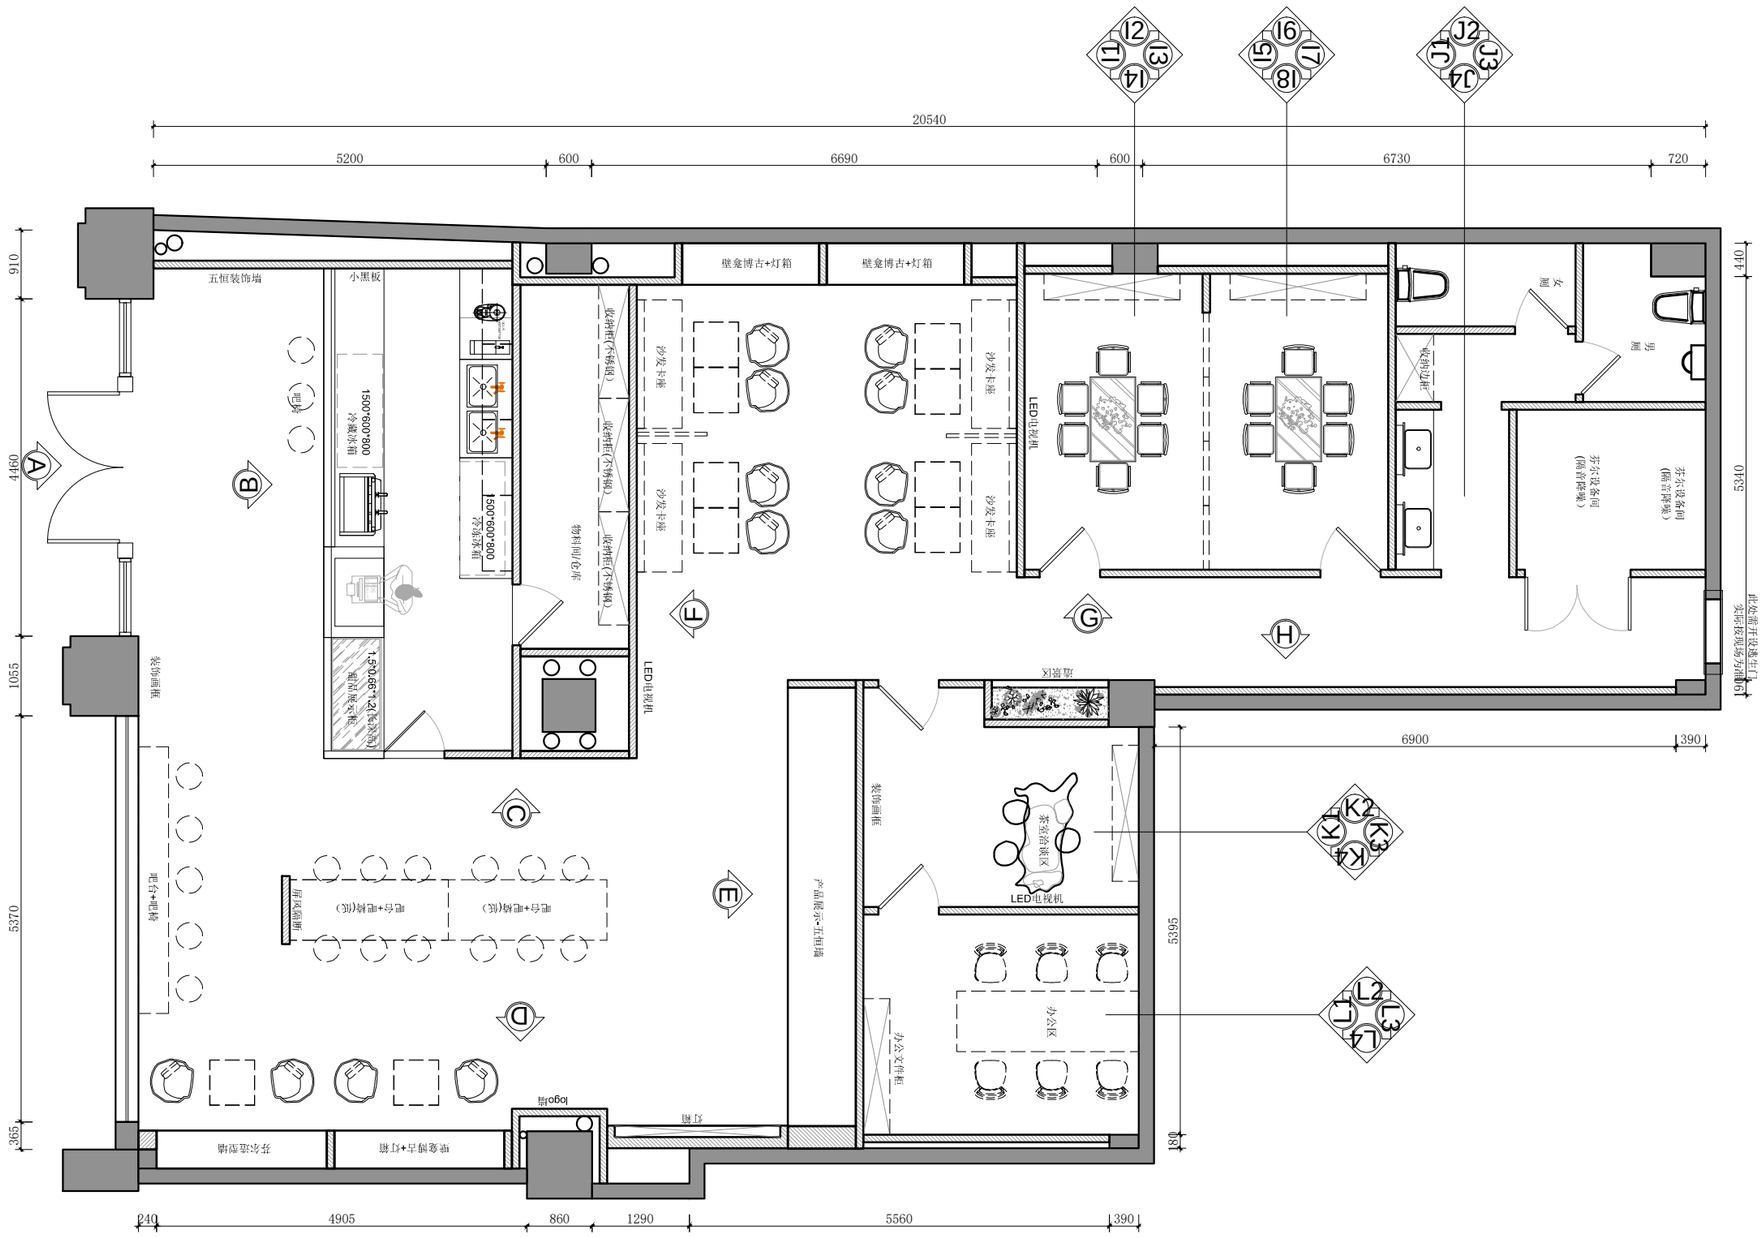

立面索引图

DESIGN IS A VISIONARY PROCESS,WE EMBRACE THE JOURNEY.

湿腾 SHITENG

CONTRACTOR AND SUPPLIER TO VERIFY ALL DIMENSIONS ONSITE BEFORE COMMENCING WORK. FIGURED DIMENSION ARE TO BE TAKEN IN PERFERENCE TO SCALING DRAWING.
ANY DISCREPANCIES OR INCONSISTENCIES IN THIS DRAWING OR INBETWEEN DRAWINGS OR ANY OTHER DOCUMENTATION ARE TO BE BROUGHT TO THE ATTENTION OF RED PRIOR TO CONSTRUCTION. OTHERWISE THE CONTRACTOR /SUPPLIER SHALL BEAR FULL RESPONSIBILITY FOR INCORRECT WORKS.
ANY VARIATIONS DEEMED NECESSARY SHALL BE REFERRED TO RED FOR APPROVAL PRIOR TO PROCEEDING SITE WORKS. RED RETAIN COPYRIGHT C OF DESIGNS SHOWN ON THIS DRAWING. AUTHORITY IS REQUIRED FOR ANY REPRODUCTION.
本图纸受版权法律保护。未经授权的复制、分发此图纸或任何部分，将会导致严重的民事和刑事处罚，及依照法律规定最大限度的起诉。所有的图纸尺寸仅供参考，合同方应在施工前对尺寸进行核实。

Revision Schedule


Rev	Date	By	Description


PROJECT NAME 项目名称
太仓星芬尔店
PROJECT ADDRESS 项目地址


ISSUE DATE 发行日期:
PRODUCTION DESIGNER 设计师:
DRAFTSMAN 绘图:
CHECKED BY 检查:

SHEET TITLE:
立面索引图
SCALE:

SHEET NUMBER 图号:
LM-01

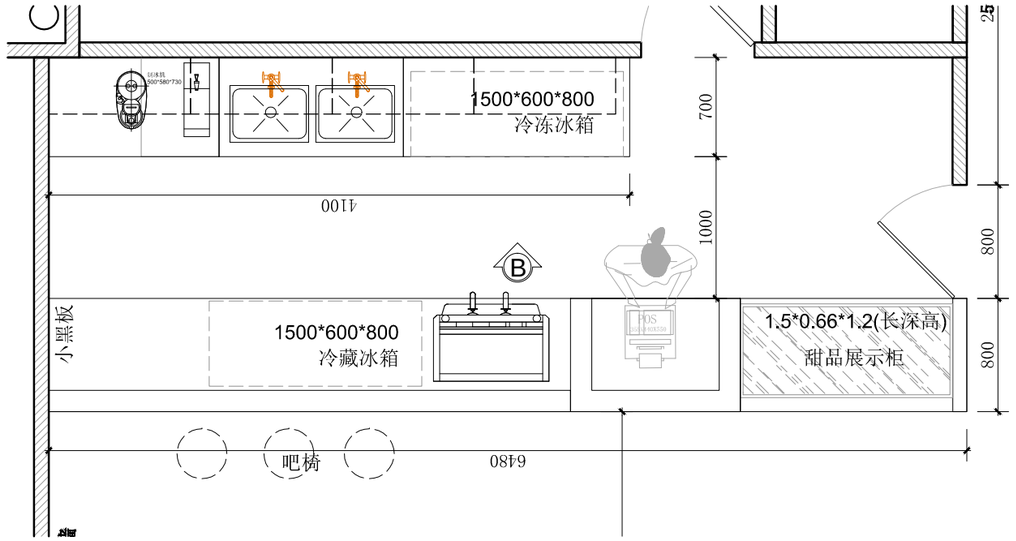

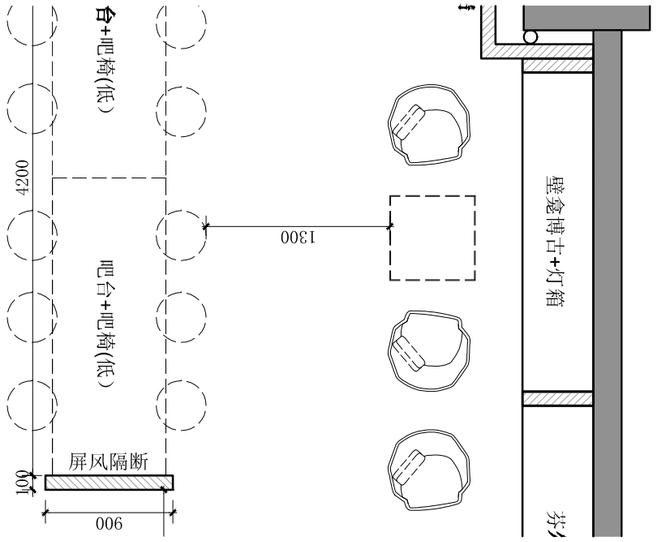

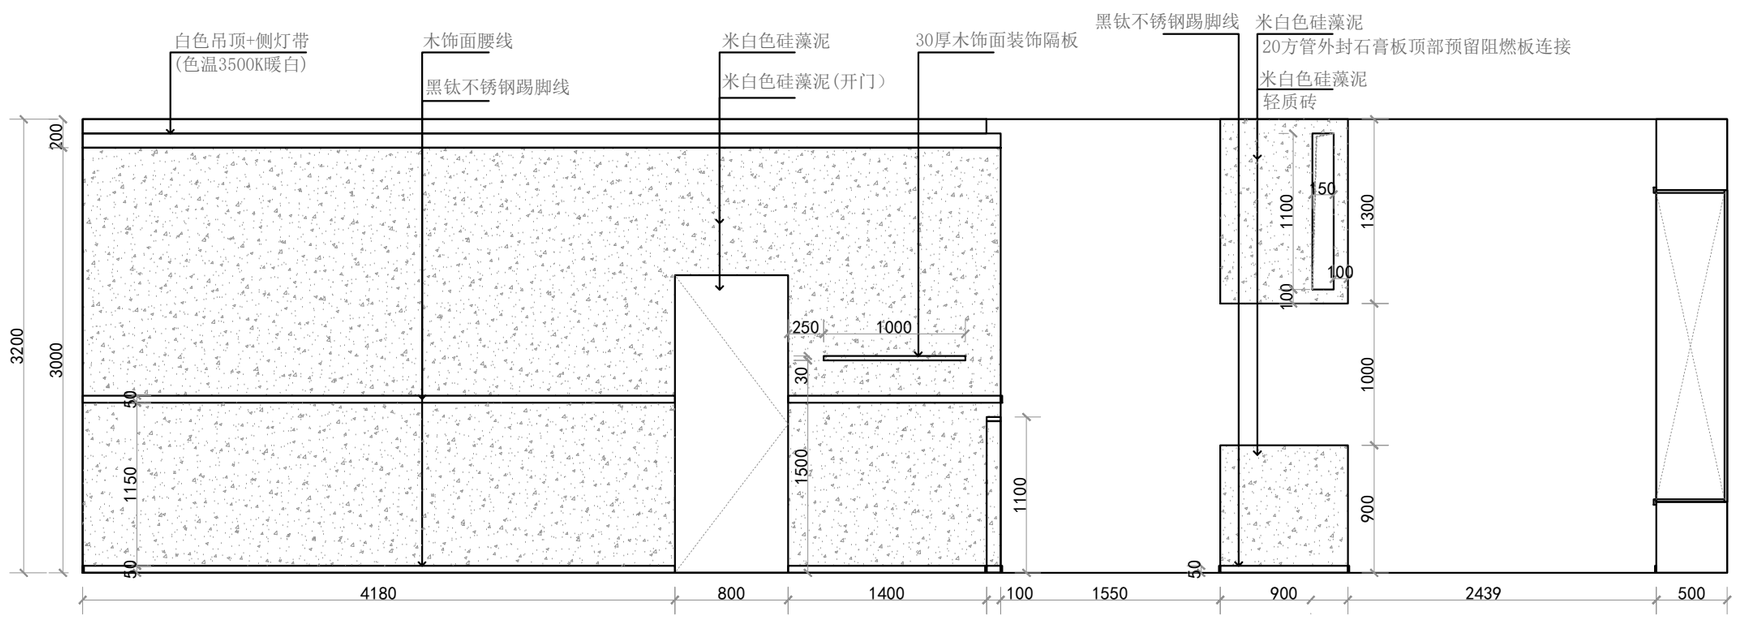

B立面

DESIGN IS A VISIONARY PROCESS,WE EMBRACE THE JOURNEY.

湿腾 SHITENG

CONTRACTOR AND SUPPLIER TO VERIFY ALL DIMENSIONS ONSITE BEFORE COMMENCING WORK. FIGURED DIMENSION ARE TO BE TAKEN IN PERFERENCE TO SCALING DRAWING.
ANY DISCREPANCIES OR INCONSISTENCIES IN THIS DRAWING OR INBETWEEN DRAWINGS OR ANY OTHER DOCUMENTATION ARE TO BE BROUGHT TO THE ATTENTION OF RED PRIOR TO CONSTRUCTION. OTHERWISE THE CONTRACTOR /SUPPLIER SHALL BEAR FULL RESPONSIBILITY FOR INCORRECT WORKS.
ANY VARIATIONS DEEMED NECESSARY SHALL BE REFERRED TO RED FOR APPROVAL PRIOR TO PROCEEDING SITE WORKS. RED RETAIN COPYRIGHT C OF DESIGNS SHOWN ON THIS DRAWING. AUTHORITY IS REQUIRED FOR ANY REPRODUCTION.
本图纸受版权法律保护。未经授权的复制、分发此图纸或任何部分，将会导致严重的民事和刑事处罚，及依照法律规定最大限度的起诉。所有的图纸尺寸仅供参考，合同方应在施工前对尺寸进行核实。

Revision Schedule


Rev	Date	By	Description


PROJECT NAME 项目名称
太仓星芬尔店
PROJECT ADDRESS 项目地址

ISSUE DATE 发行日期:
PRODUCTION DESIGNER 设计师:
DRAFTSMAN 绘图:
CHECKED BY 检查:

SHEET TITLE:
B立面
SCALE:

SHEET NUMBER 图号:
LM-03

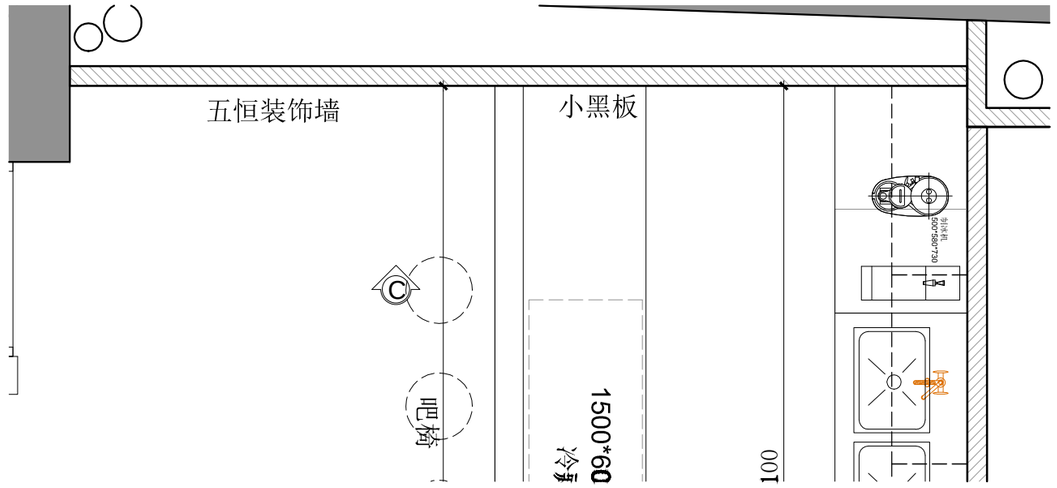

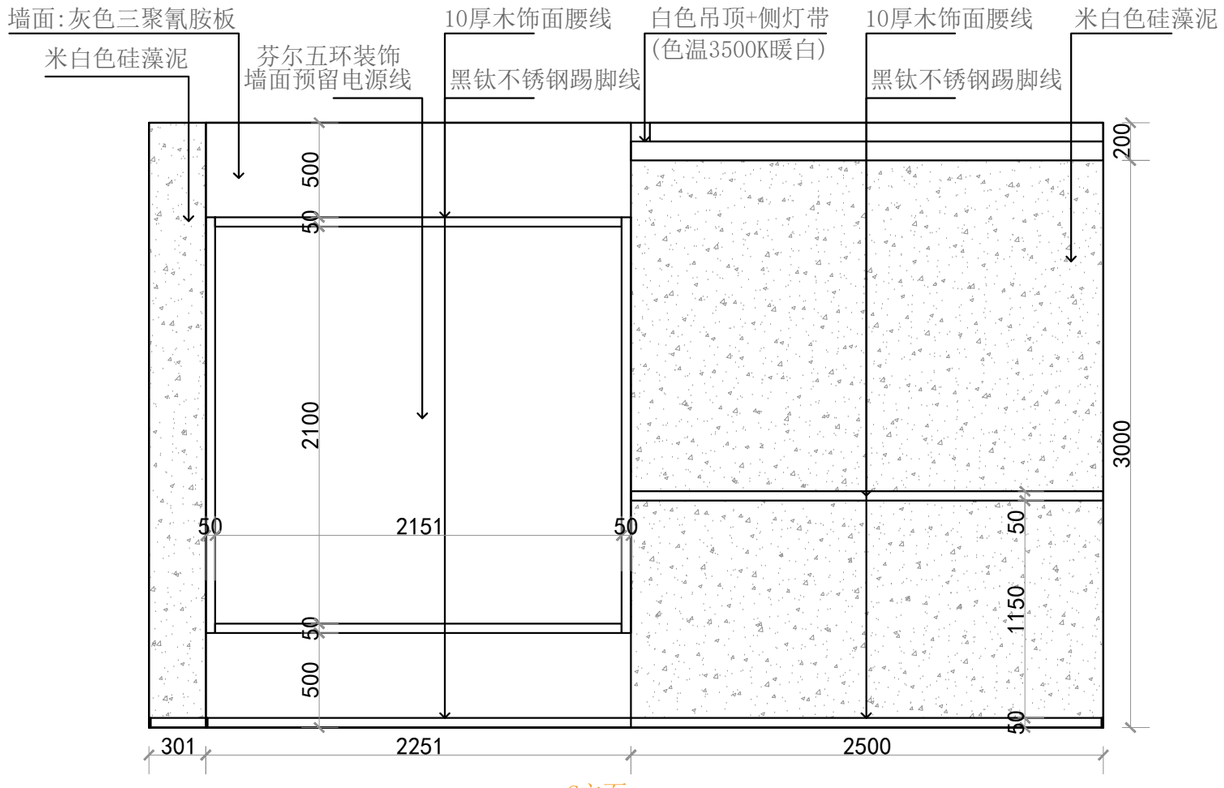

C立面

DESIGN IS A VISIONARY PROCESS,WE EMBRACE THE JOURNEY.

湿腾 SHITENG

CONTRACTOR AND SUPPLIER TO VERIFY ALL DIMENSIONS ONSITE BEFORE COMMENCING WORK. FIGURED DIMENSION ARE TO BE TAKEN IN PERFERENCE TO SCALING DRAWING.
ANY DISCREPANCIES OR INCONSISTENCIES IN THIS DRAWING OR INBETWEEN DRAWINGS OR ANY OTHER DOCUMENTATION ARE TO BE BROUGHT TO THE ATTENTION OF RED PRIOR TO CONSTRUCTION. OTHERWISE THE CONTRACTOR /SUPPLIER SHALL BEAR FULL RESPONSIBILITY FOR INCORRECT WORKS.
ANY VARIATIONS DEEMED NECESSARY SHALL BE REFERRED TO RED FOR APPROVAL PRIOR TO PROCEEDING SITE WORKS. RED RETAIN COPYRIGHT C OF DESIGNS SHOWN ON THIS DRAWING. AUTHORITY IS REQUIRED FOR ANY REPRODUCTION.
本图纸受版权法律保护。未经授权的复制、分发此图纸或任何部分，将会导致严重的民事和刑事处罚，及依照法律规定最大限度的起诉。所有的图纸尺寸仅供参考，合同方应在施工前对尺寸进行核实。

Revision Schedule


Rev	Date	By	Description


PROJECT NAME 项目名称
太仓星芬尔店
PROJECT ADDRESS 项目地址

ISSUE DATE 发行日期:
PRODUCTION DESIGNER 设计师:
DRAFTSMAN 绘图:
CHECKED BY 检查:

SHEET TITLE:
C立面
SCALE:

SHEET NUMBER 图号:
LM-04

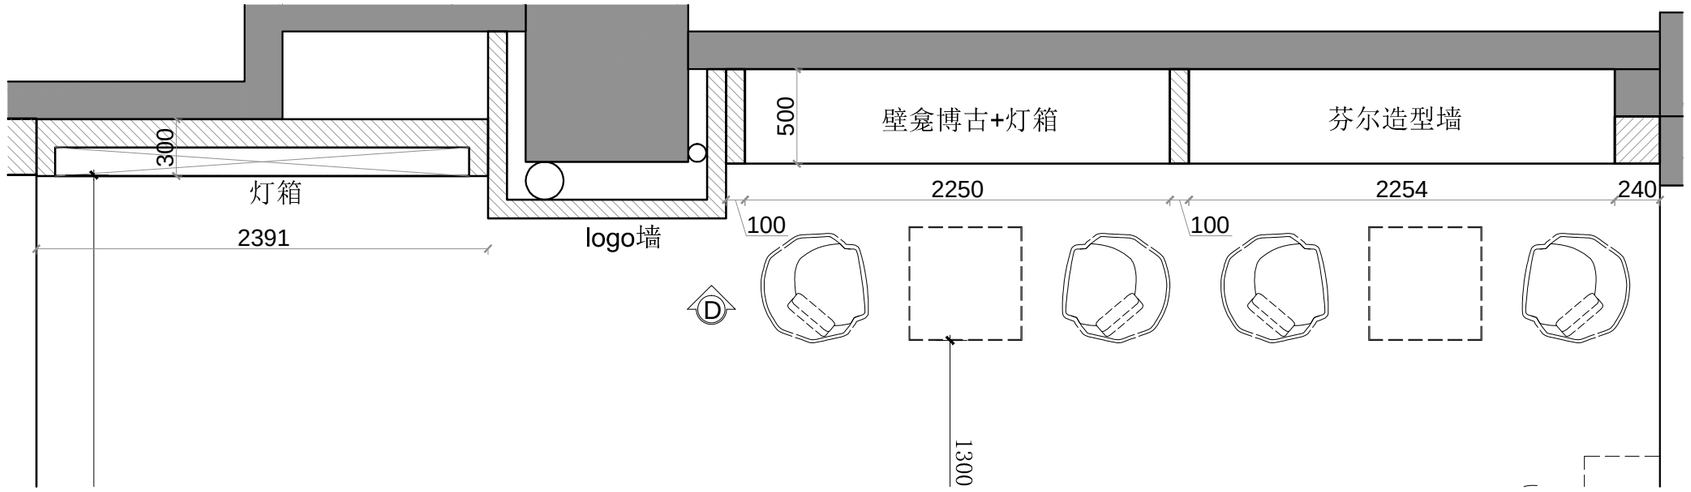

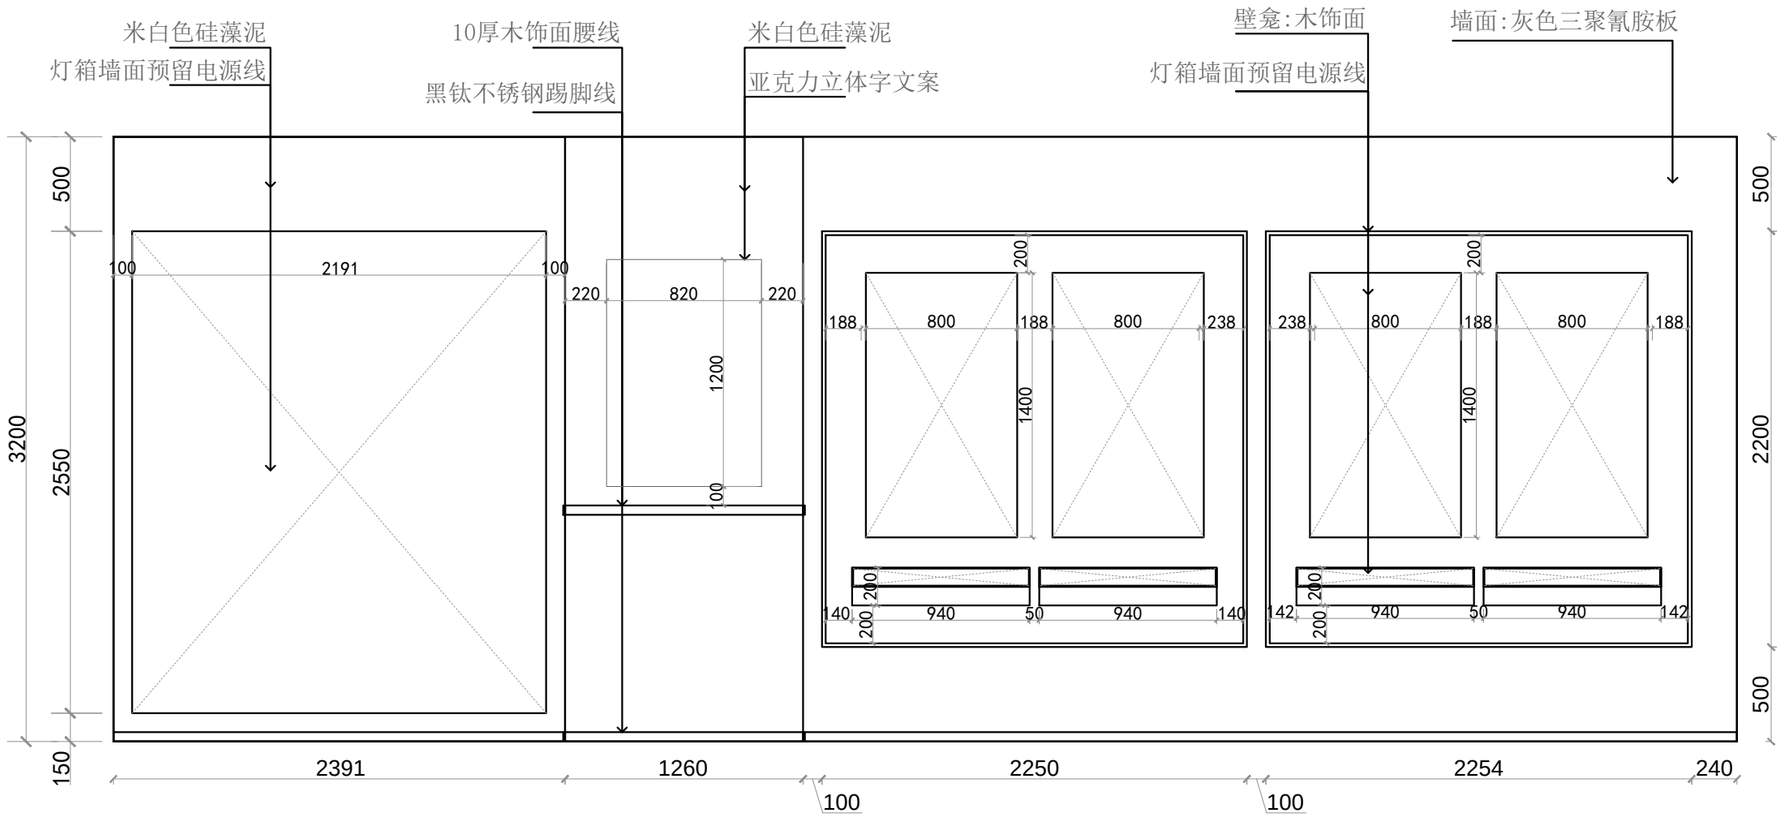

D立面

湿腾 SHITENG

CONTRACTOR AND SUPPLIER TO VERIFY ALL DIMENSIONS ONSITE BEFORE COMMENCING WORK. FIGURED DIMENSION ARE TO BE TAKEN IN PERFERENCE TO SCALING DRAWING.
ANY DISCREPANCIES OR INCONSISTENCIES IN THIS DRAWING OR INBETWEEN DRAWINGS OR ANY OTHER DOCUMENTATION ARE TO BE BROUGHT TO THE ATTENTION OF RED PRIOR TO CONSTRUCTION. OTHERWISE THE CONTRACTOR /SUPPLIER SHALL BEAR FULL RESPONSIBILITY FOR INCORRECT WORKS.
ANY VARIATIONS DEEMED NECESSARY SHALL BE REFERRED TO RED FOR APPROVAL PRIOR TO PROCEEDING SITE WORKS. RED RETAIN COPYRIGHT C OF DESIGNS SHOWN ON THIS DRAWING. AUTHORITY IS REQUIRED FOR ANY REPRODUCTION.
本图纸受版权法律保护。未经授权的复制、分发此图纸或任何部分，将会导致严重的民事和刑事处罚，及依照法律规定最大限度的起诉。所有的图纸尺寸仅供参考，合同方应在施工前对尺寸进行核实。

Revision Schedule

Rev	Date	By	Description


DESIGN IS A VISIONARY PROCESS,WE EMBRACE THE JOURNEY.


PROJECT NAME 项目名称
太仓星芬尔店
PROJECT ADDRESS 项目地址

ISSUE DATE 发行日期:
PRODUCTION DESIGNER 设计师:
DRAFTSMAN 绘图:
CHECKED BY 检查:

SHEET TITLE:
D立面
SCALE:

SHEET NUMBER 图号:
LM-05

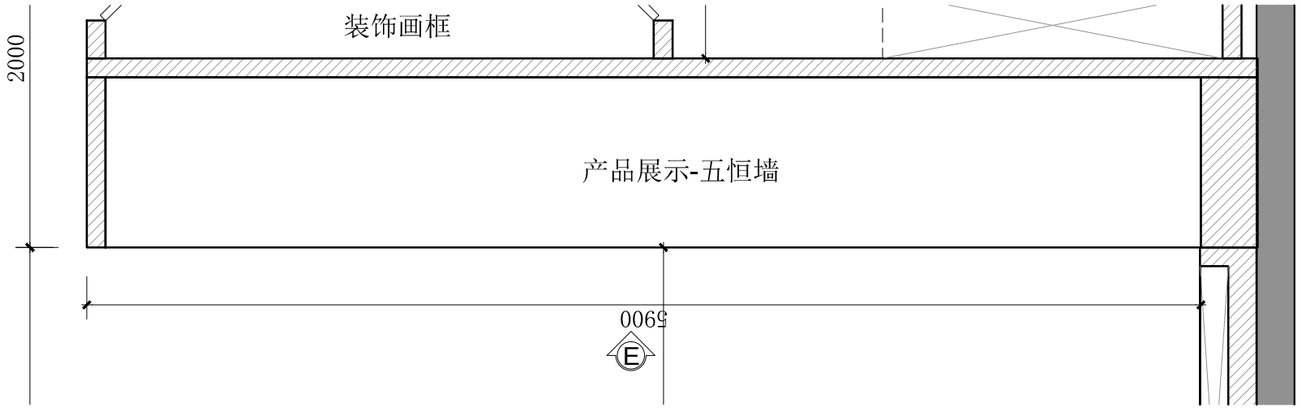

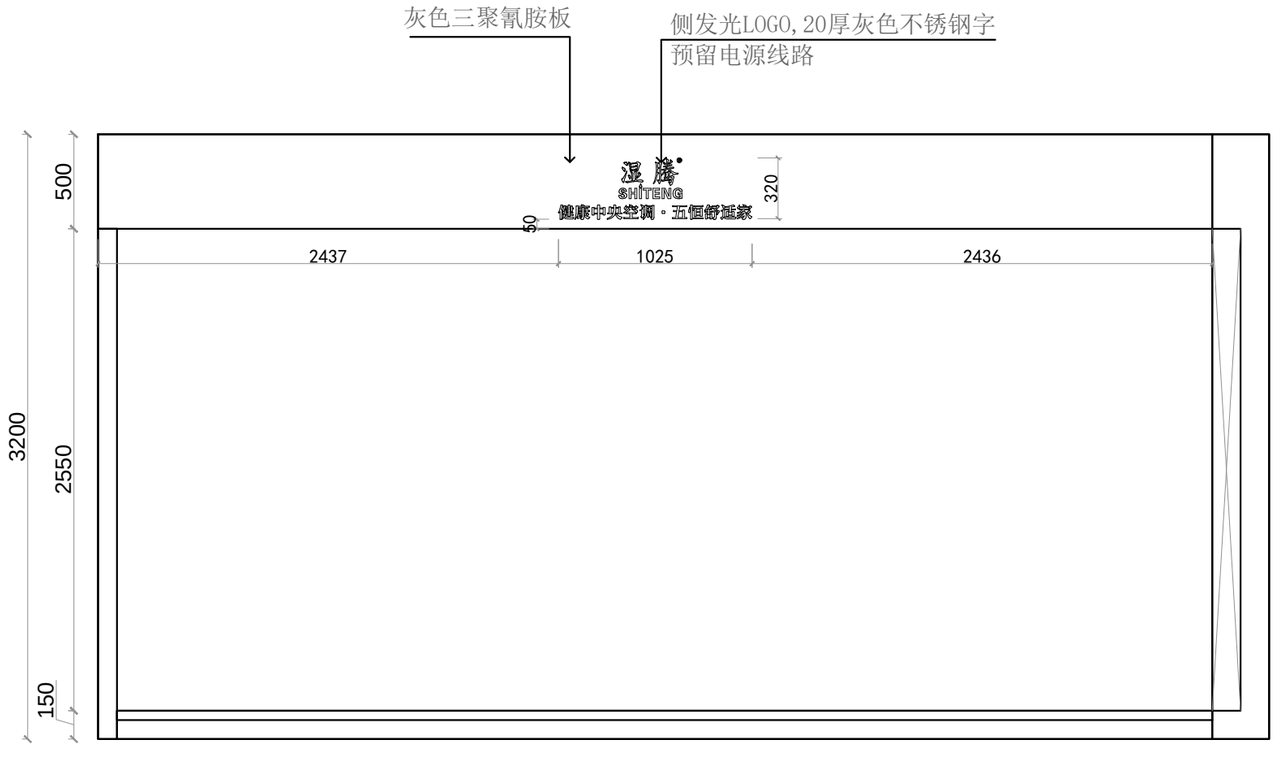

E立面

DESIGN IS A VISIONARY PROCESS,WE EMBRACE THE JOURNEY.

湿腾
SHITENG

CONTRACTOR AND SUPPLIER TO VERIFY ALL DIMENSIONS ONSITE BEFORE COMMENCING WORK. FIGURED DIMENSION ARE TO BE TAKEN IN PERFERENCE TO SCALING DRAWING.
ANY DISCREPANCIES OR INCONSISTENCIES IN THIS DRAWING OR INBETWEEN DRAWINGS OR ANY OTHER DOCUMENTATION ARE TO BE BROUGHT TO THE ATTENTION OF RED PRIOR TO CONSTRUCTION. OTHERWISE THE CONTRACTOR /SUPPLIER SHALL BEAR FULL RESPONSIBILITY FOR INCORRECT WORKS.
ANY VARIATIONS DEEMED NECESSARY SHALL BE REFERRED TO RED FOR APPROVAL PRIOR TO PROCEEDING SITE WORKS. RED RETAIN COPYRIGHT C OF DESIGNS SHOWN ON THIS DRAWING. AUTHORITY IS REQUIRED FOR ANY REPRODUCTION.
本图纸受版权法律保护。未经授权的复制、分发此图纸或任何部分，将会导致严重的民事和刑事处罚，及依照法律规定最大限度的起诉。所有的图纸尺寸仅供参考，合同方应在施工前对尺寸进行核实。

Revision Schedule


Rev	Date	By	Description


PROJECT NAME 项目名称
太仓星芬尔店
PROJECT ADDRESS 项目地址

ISSUE DATE 发行日期:
PRODUCTION DESIGNER 设计师:
DRAFTSMAN 绘图:
CHECKED BY 检查:

SHEET TITLE:
E立面
SCALE:

SHEET NUMBER 图号:
LM-06

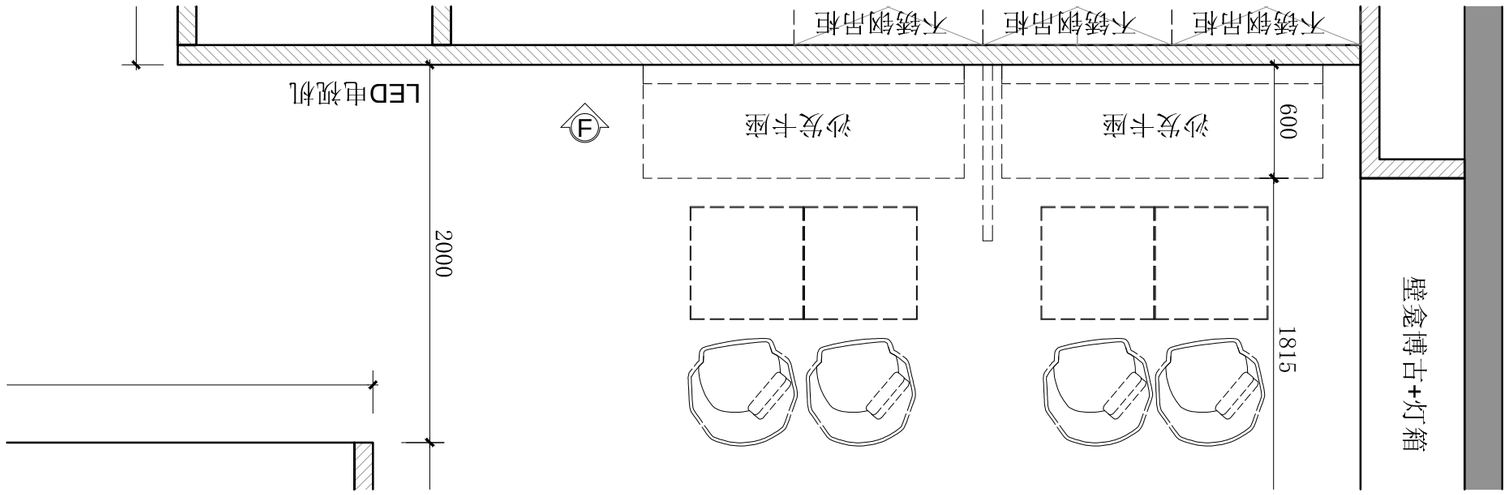

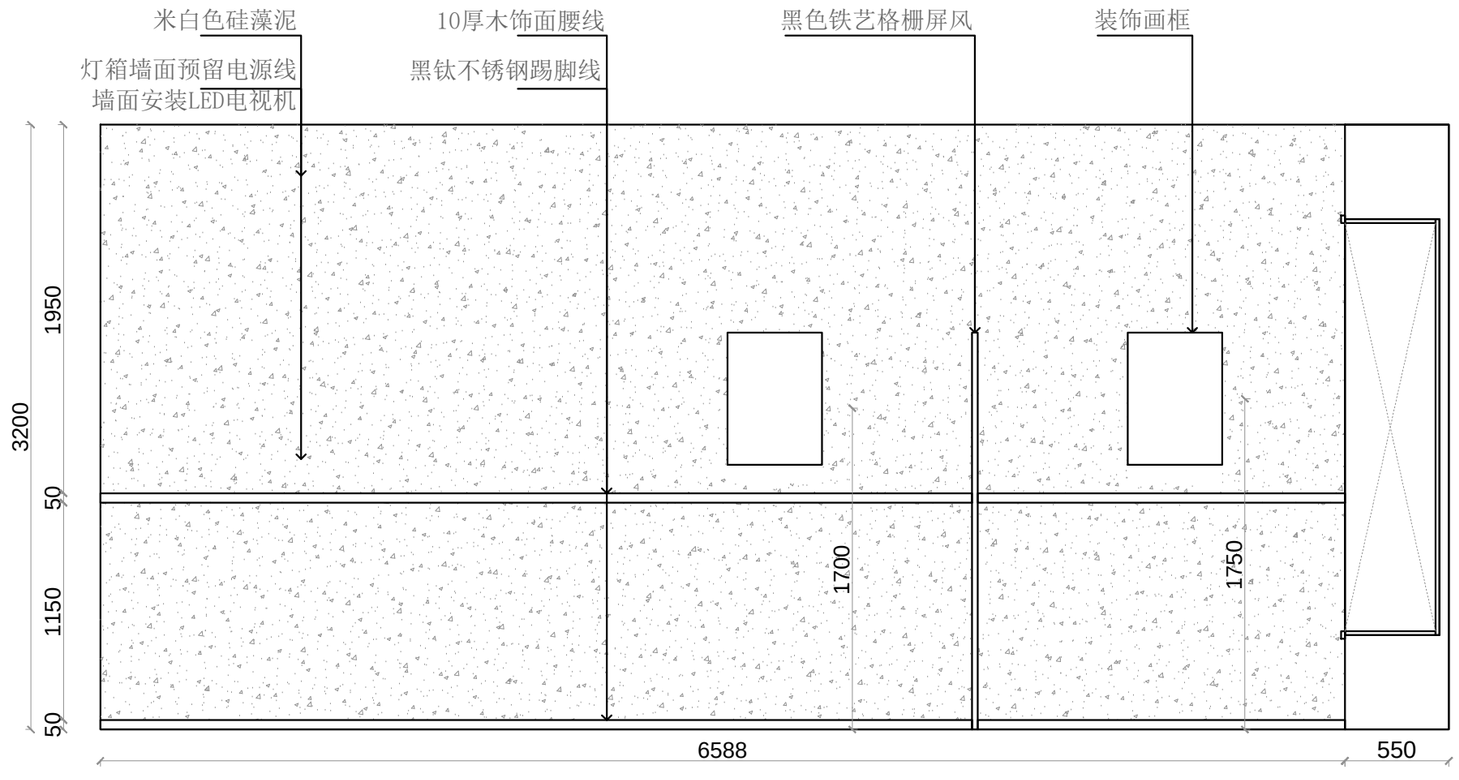

F立面

DESIGN IS A VISIONARY PROCESS,WE EMBRACE THE JOURNEY.

湿腾 SHITENG

CONTRACTOR AND SUPPLIER TO VERIFY ALL DIMENSIONS ONSITE BEFORE COMMENCING WORK. FIGURED DIMENSION ARE TO BE TAKEN IN PERFERENCE TO SCALING DRAWING.
ANY DISCREPANCIES OR INCONSISTENCIES IN THIS DRAWING OR INBETWEEN DRAWINGS OR ANY OTHER DOCUMENTATION ARE TO BE BROUGHT TO THE ATTENTION OF RED PRIOR TO CONSTRUCTION. OTHERWISE THE CONTRACTOR /SUPPLIER SHALL BEAR FULL RESPONSIBILITY FOR INCORRECT WORKS.
ANY VARIATIONS DEEMED NECESSARY SHALL BE REFERRED TO RED FOR APPROVAL PRIOR TO PROCEEDING SITE WORKS. RED RETAIN COPYRIGHT C OF DESIGNS SHOWN ON THIS DRAWING. AUTHORITY IS REQUIRED FOR ANY REPRODUCTION.
本图纸受版权法律保护。未经授权的复制、分发此图纸或任何部分，将会导致严重的民事和刑事处罚，及依照法律规定最大限度的起诉。所有的图纸尺寸仅供参考，合同方应在施工前对尺寸进行核实。

Revision Schedule

Rev	Date	By	Description


PROJECT NAME 项目名称
太仓星芬尔店
PROJECT ADDRESS 项目地址


ISSUE DATE 发行日期:
PRODUCTION DESIGNER 设计师:
DRAFTSMAN 绘图:
CHECKED BY 检查:

SHEET TITLE:
F立面

SCALE:

SHEET NUMBER 图号:
LM-07

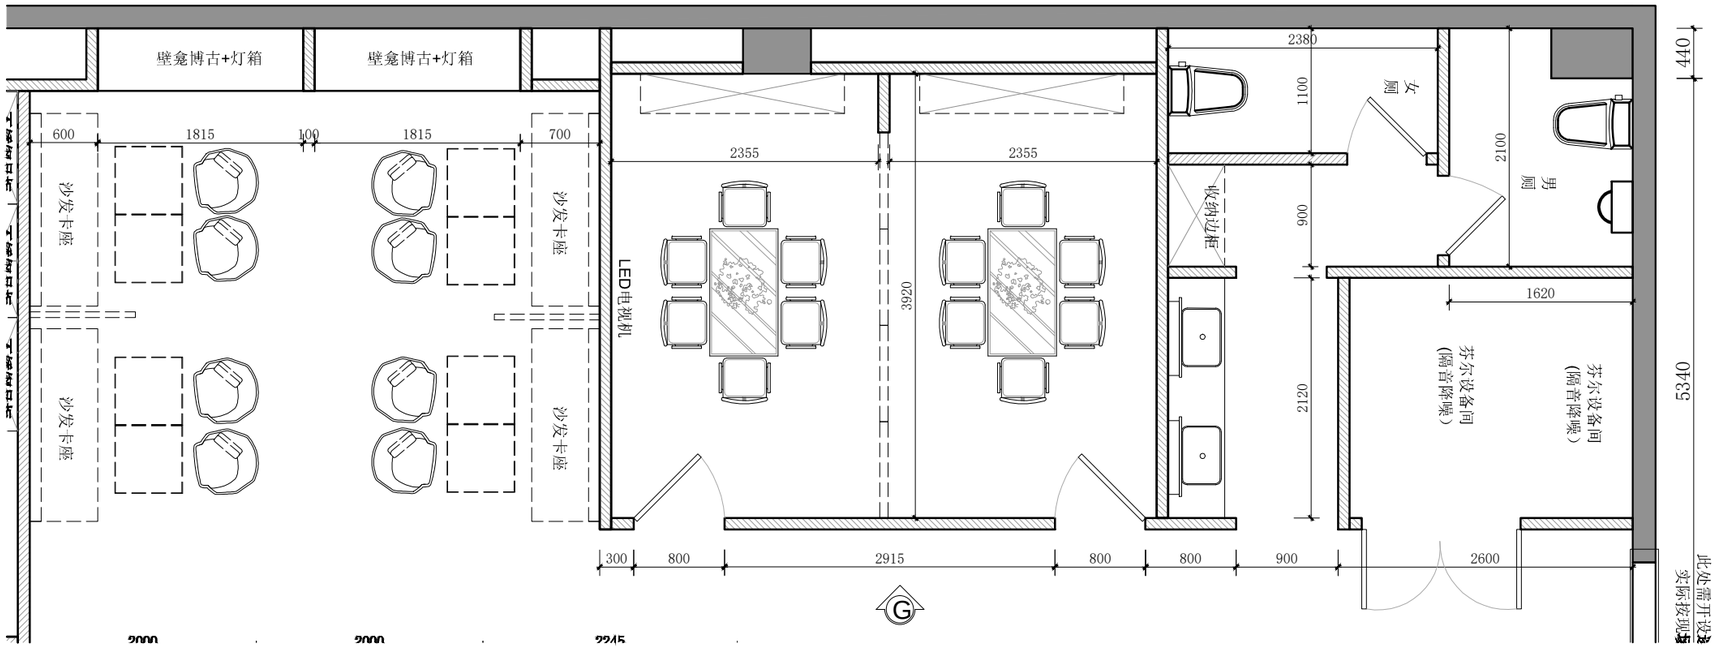

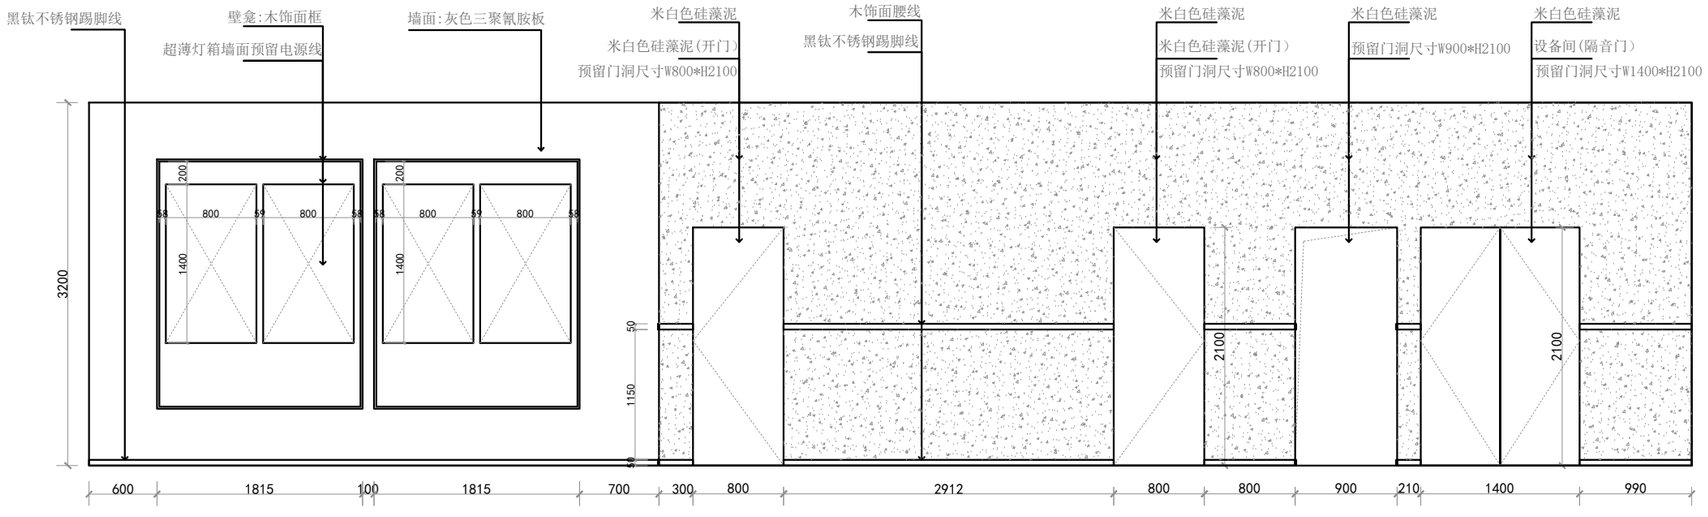

G立面

CONTRACTOR AND SUPPLIER TO VERIFY ALL DIMENSIONS ONSITE BEFORE COMMENCING WORK. FIGURED DIMENSION ARE TO BE TAKEN IN PERFERENCE TO SCALING DRAWING.
ANY DISCREPANCIES OR INCONSISTENCIES IN THIS DRAWING OR INBETWEEN DRAWINGS OR ANY OTHER DOCUMENTATION ARE TO BE BROUGHT TO THE ATTENTION OF RED PRIOR TO CONSTRUCTION. OTHERWISE THE CONTRACTOR /SUPPLIER SHALL BEAR FULL RESPONSIBILITY FOR INCORRECT WORKS.
ANY VARIATIONS DEEMED NECESSARY SHALL BE REFERRED TO RED FOR APPROVAL PRIOR TO PROCEEDING SITE WORKS. RED RETAIN COPYRIGHT C OF DESIGNS SHOWN ON THIS DRAWING. AUTHORITY IS REQUIRED FOR ANY REPRODUCTION.
本图纸受版权法律保护。未经授权的复制、分发此图纸或任何部分，将会导致严重的民事和刑事处罚，及依照法律规定最大限度的起诉。所有的图纸尺寸仅供参考，合同方应在施工前对尺寸进行核实。

Revision Schedule

Rev	Date	By	Description


DESIGN IS A VISIONARY PROCESS,WE EMBRACE THE JOURNEY.


PROJECT NAME 项目名称
太仓星芬尔店
PROJECT ADDRESS 项目地址

ISSUE DATE 发行日期:
PRODUCTION DESIGNER 设计师:
DRAFTSMAN 绘图:
CHECKED BY 检查:

SHEET TITLE:
G立面
SCALE:

SHEET NUMBER 图号:
LM-08

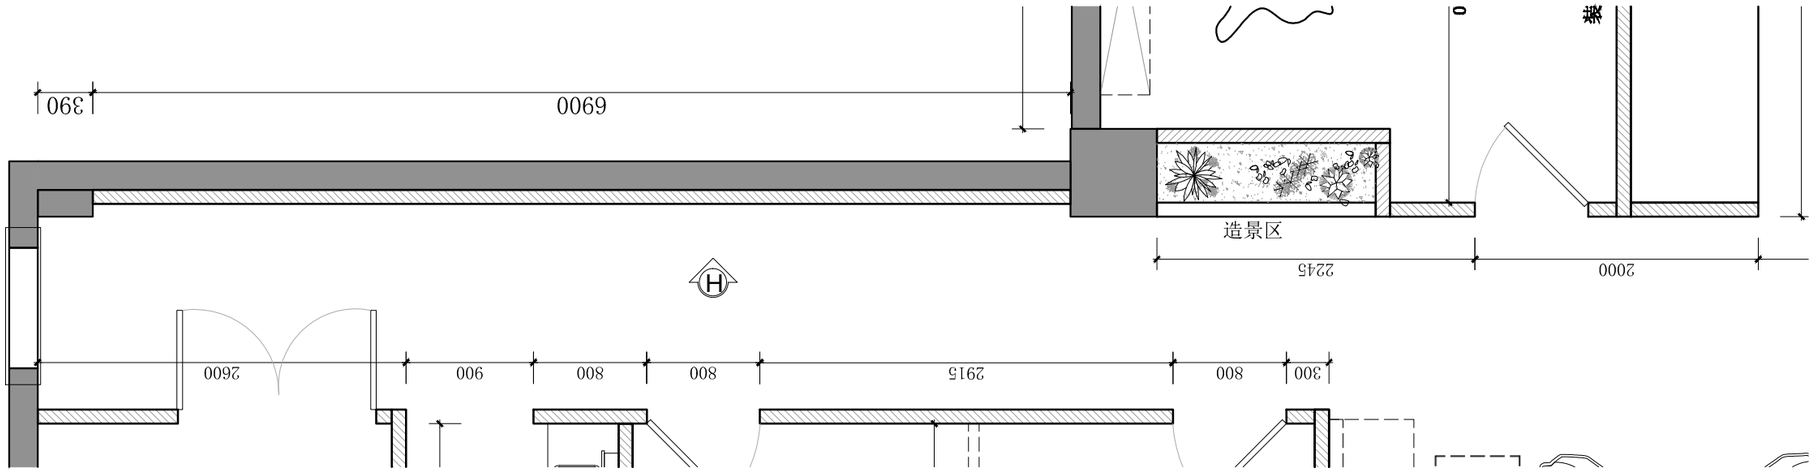

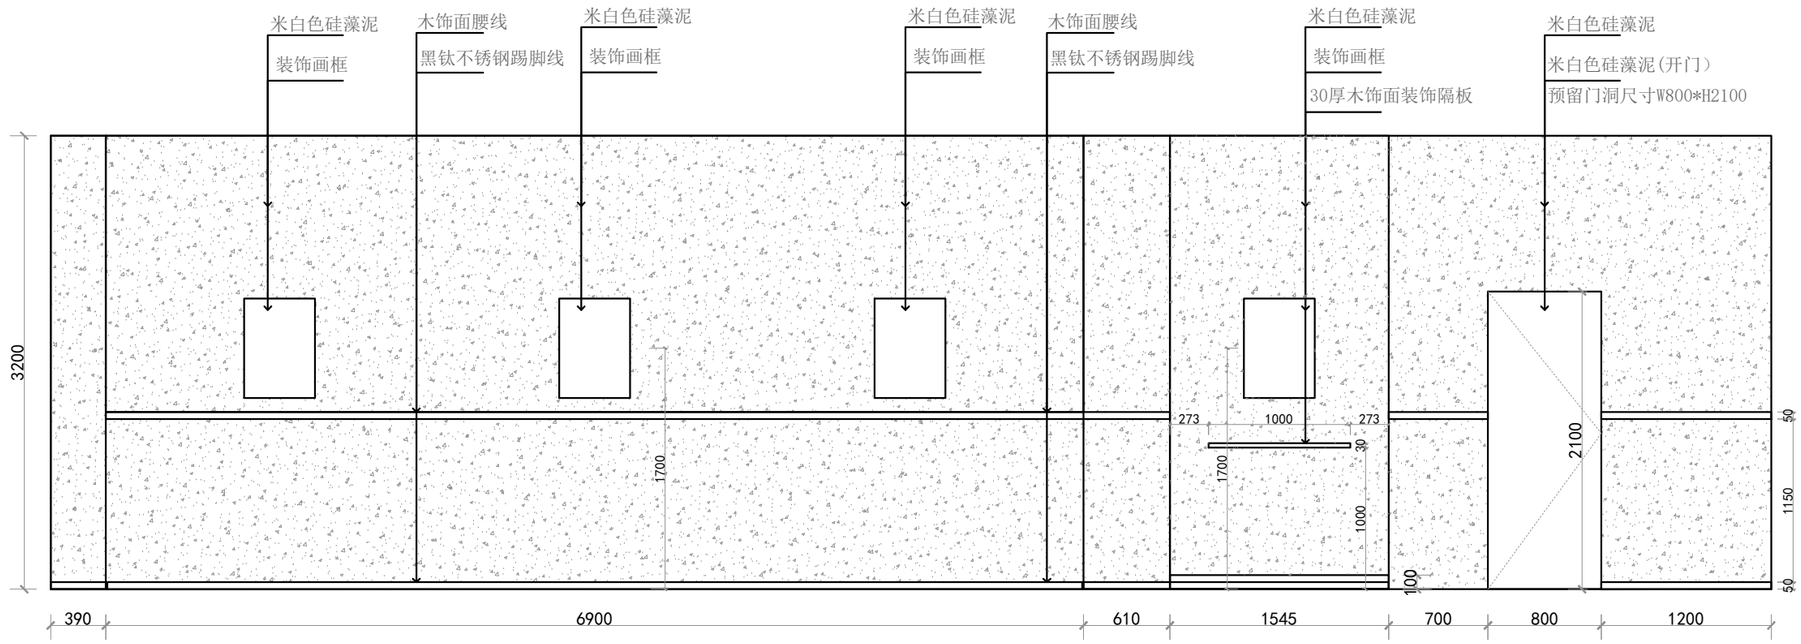

H立面

DESIGN IS A VISIONARY PROCESS,WE EMBRACE THE JOURNEY.

湿腾 SHITENG

CONTRACTOR AND SUPPLIER TO VERIFY ALL DIMENSIONS ONSITE BEFORE COMMENCING WORK. FIGURED DIMENSION ARE TO BE TAKEN IN PERFERENCE TO SCALING DRAWING.
ANY DISCREPANCIES OR INCONSISTENCIES IN THIS DRAWING OR INBETWEEN DRAWINGS OR ANY OTHER DOCUMENTATION ARE TO BE BROUGHT TO THE ATTENTION OF RED PRIOR TO CONSTRUCTION. OTHERWISE THE CONTRACTOR /SUPPLIER SHALL BEAR FULL RESPONSIBILITY FOR INCORRECT WORKS.
ANY VARIATIONS DEEMED NECESSARY SHALL BE REFERRED TO RED FOR APPROVAL PRIOR TO PROCEEDING SITE WORKS. RED RETAIN COPYRIGHT C OF DESIGNS SHOWN ON THIS DRAWING. AUTHORITY IS REQUIRED FOR ANY REPRODUCTION.
本图纸受版权法律保护。未经授权的复制、分发此图纸或任何部分，将会导致严重的民事和刑事处罚，及依照法律规定最大限度的起诉。所有的图纸尺寸仅供参考，合同方应在施工前对尺寸进行核实。

Revision Schedule


Rev	Date	By	Description


PROJECT NAME 项目名称
太仓星芬尔店
PROJECT ADDRESS 项目地址

ISSUE DATE 发行日期:
PRODUCTION DESIGNER 设计师:
DRAFTSMAN 绘图:
CHECKED BY 检查:


SHEET TITLE:
H立面
SCALE:

SHEET NUMBER 图号:
LM-09

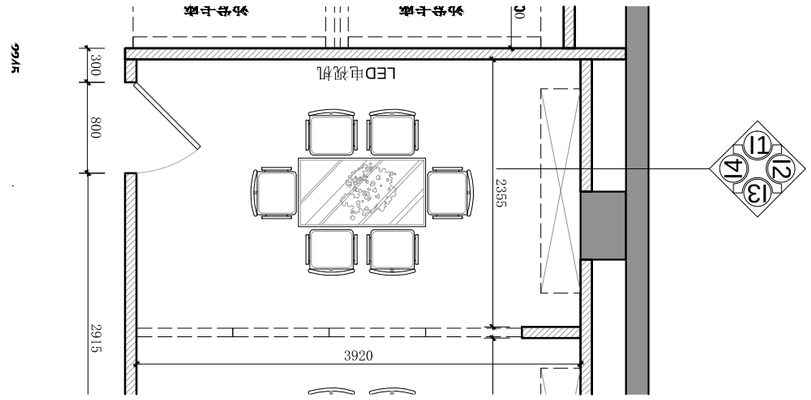


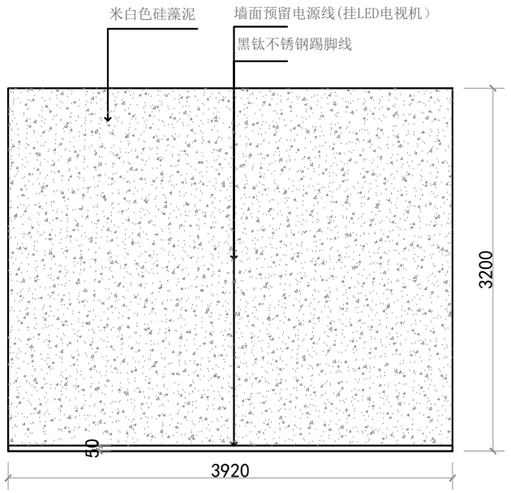


I1立面

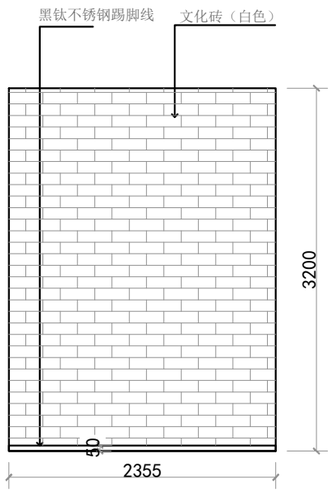

I2立面

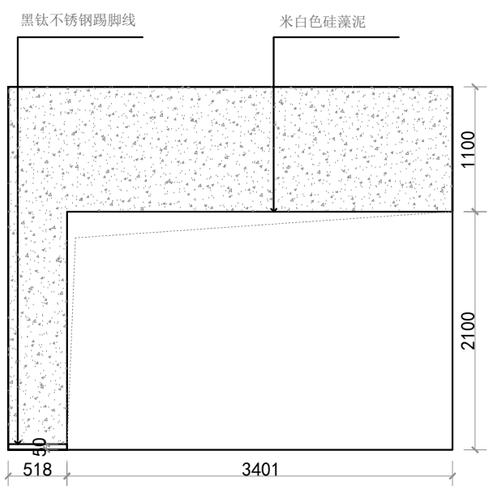

I3立面

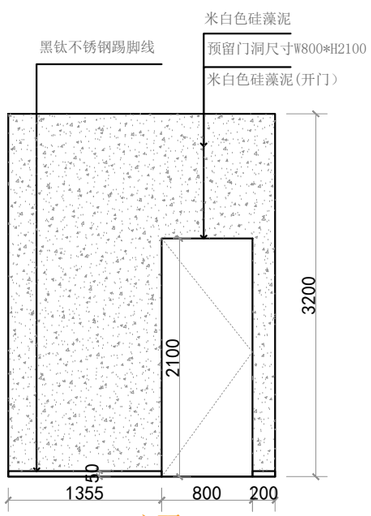

I4立面

DESIGN IS A VISIONARY PROCESS,WE EMBRACE THE JOURNEY.

湿腾 SHITENG

CONTRACTOR AND SUPPLIER TO VERIFY ALL DIMENSIONS ONSITE BEFORE COMMENCING WORK. FIGURED DIMENSION ARE TO BE TAKEN IN PERFERENCE TO SCALING DRAWING.
ANY DISCREPANCIES OR INCONSISTENCIES IN THIS DRAWING OR INBETWEEN DRAWINGS OR ANY OTHER DOCUMENTATION ARE TO BE BROUGHT TO THE ATTENTION OF RED PRIOR TO CONSTRUCTION. OTHERWISE THE CONTRACTOR /SUPPLIER SHALL BEAR FULL RESPONSIBILITY FOR INCORRECT WORKS.
ANY VARIATIONS DEEMED NECESSARY SHALL BE REFERRED TO RED FOR APPROVAL PRIOR TO PROCEEDING SITE WORKS. RED RETAIN COPYRIGHT C OF DESIGNS SHOWN ON THIS DRAWING. AUTHORITY IS REQUIRED FOR ANY REPRODUCTION.
本图纸受版权法律保护。未经授权的复制、分发此图纸或任何部分，将会导致严重的民事和刑事处罚，及依照法律规定最大限度的起诉。所有的图纸尺寸仅供参考，合同方应在施工前对尺寸进行核实。

Revision Schedule


Rev	Date	By	Description


PROJECT NAME 项目名称
太仓星芬尔店
PROJECT ADDRESS 项目地址

ISSUE DATE 发行日期:
PRODUCTION DESIGNER 设计师:
DRAFTSMAN 绘图:
CHECKED BY 检查:


SHEET TITLE:
I1-I4立面
SCALE:

SHEET NUMBER 图号:
LM-10

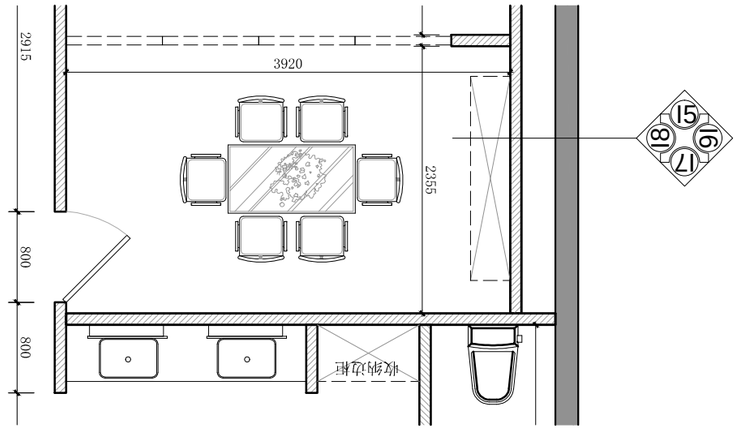


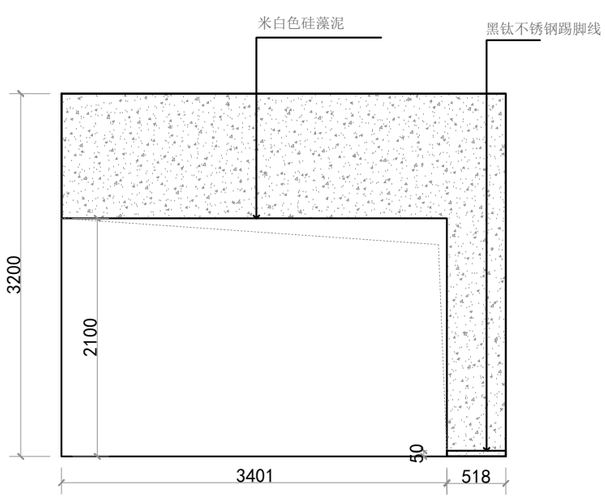


I5立面

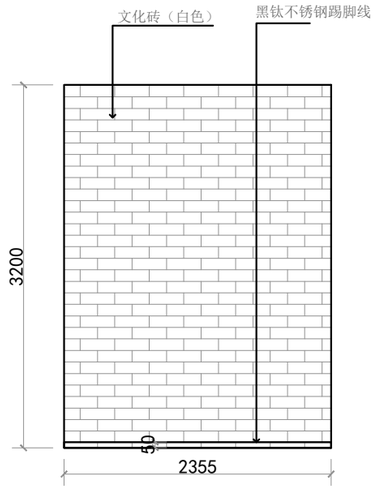

I6立面

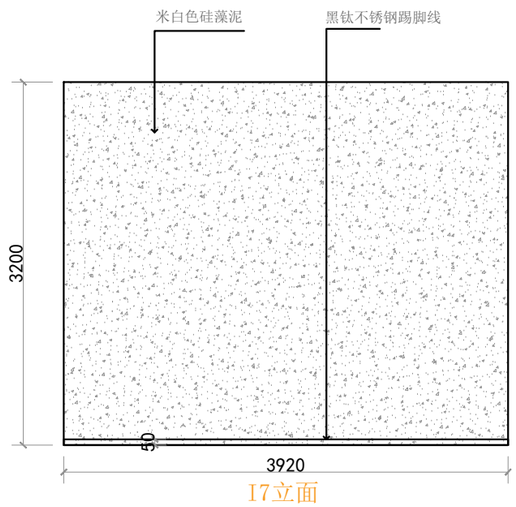

I7立面

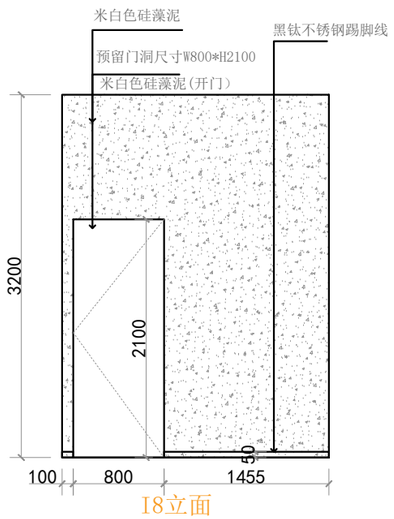

I8立面

00

DESIGN IS A VISIONARY PROCESS,WE EMBRACE THE JOURNEY.

湿腾 SHITENG

CONTRACTOR AND SUPPLIER TO VERIFY ALL DIMENSIONS ONSITE BEFORE COMMENCING WORK. FIGURED DIMENSION ARE TO BE TAKEN IN PERFERENCE TO SCALING DRAWING.
ANY DISCREPANCIES OR INCONSISTENCIES IN THIS DRAWING OR INBETWEEN DRAWINGS OR ANY OTHER DOCUMENTATION ARE TO BE BROUGHT TO THE ATTENTION OF RED PRIOR TO CONSTRUCTION. OTHERWISE THE CONTRACTOR /SUPPLIER SHALL BEAR FULL RESPONSIBILITY FOR INCORRECT WORKS.
ANY VARIATIONS DEEMED NECESSARY SHALL BE REFERRED TO RED FOR APPROVAL PRIOR TO PROCEEDING SITE WORKS. RED RETAIN COPYRIGHT C OF DESIGNS SHOWN ON THIS DRAWING. AUTHORITY IS REQUIRED FOR ANY REPRODUCTION.
本图纸受版权法律保护。未经授权的复制、分发此图纸或任何部分，将会导致严重的民事和刑事处罚，及依照法律规定最大限度的起诉。所有的图纸尺寸仅供参考，合同方应在施工前对尺寸进行核实。

Revision Schedule


Rev	Date	By	Description


PROJECT NAME 项目名称
太仓星芬尔店
PROJECT ADDRESS 项目地址

ISSUE DATE 发行日期:
PRODUCTION DESIGNER 设计师:
DRAFTSMAN 绘图:
CHECKED BY 检查:


SHEET TITLE:
I5-I8立面
SCALE:

SHEET NUMBER 图号:
LM-10

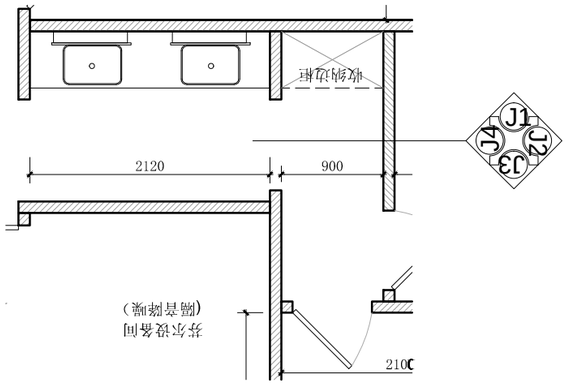


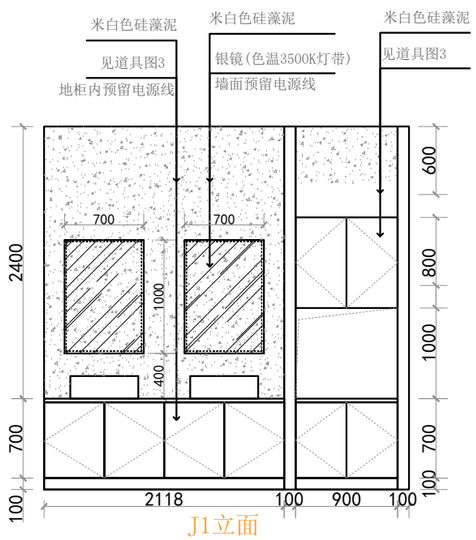


J1立面

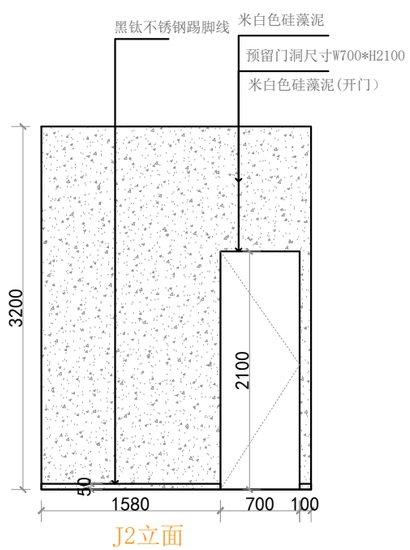

J2立面

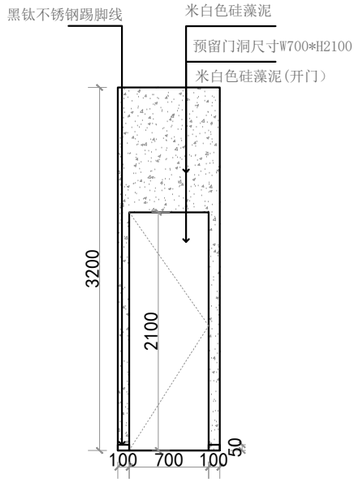

J3立面

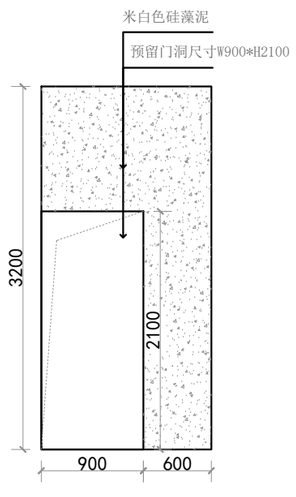

J4立面

湿腾 SHITENG

CONTRACTOR AND SUPPLIER TO VERIFY ALL DIMENSIONS ONSITE BEFORE COMMENCING WORK. FIGURED DIMENSION ARE TO BE TAKEN IN PERFERENCE TO SCALING DRAWING.
ANY DISCREPANCIES OR INCONSISTENCIES IN THIS DRAWING OR INBETWEEN DRAWINGS OR ANY OTHER DOCUMENTATION ARE TO BE BROUGHT TO THE ATTENTION OF RED PRIOR TO CONSTRUCTION. OTHERWISE THE CONTRACTOR /SUPPLIER SHALL BEAR FULL RESPONSIBILITY FOR INCORRECT WORKS.
ANY VARIATIONS DEEMED NECESSARY SHALL BE REFERRED TO RED FOR APPROVAL PRIOR TO PROCEEDING SITE WORKS. RED RETAIN COPYRIGHT C OF DESIGNS SHOWN ON THIS DRAWING. AUTHORITY IS REQUIRED FOR ANY REPRODUCTION.
本图纸受版权法律保护。未经授权的复制、分发此图纸或任何部分，将会导致严重的民事和刑事处罚，及依照法律规定最大限度的起诉。所有的图纸尺寸仅供参考，合同方应在施工前对尺寸进行核实。

Revision Schedule

Rev	Date	By	Description


DESIGN IS A VISIONARY PROCESS,WE EMBRACE THE JOURNEY.


PROJECT NAME 项目名称
太仓星芬尔店
PROJECT ADDRESS 项目地址

ISSUE DATE 发行日期:
PRODUCTION DESIGNER 设计师:
DRAFTSMAN 绘图:
CHECKED BY 检查:


SHEET TITLE:
J立面
SCALE:

SHEET NUMBER 图号:
LM-11

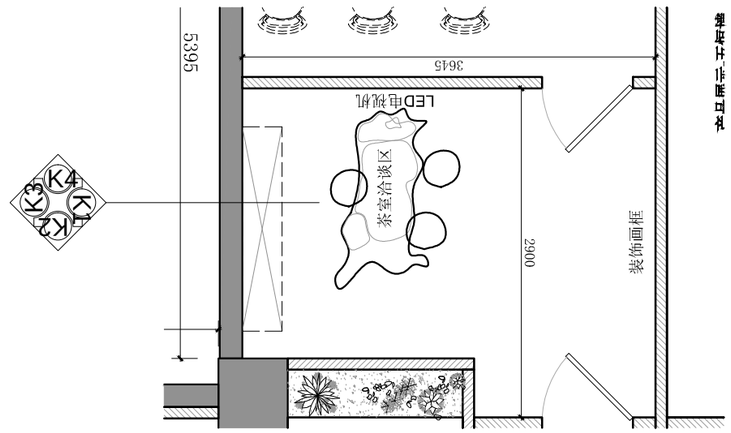


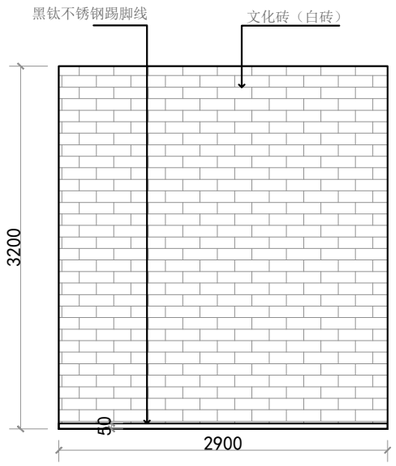


K1立面

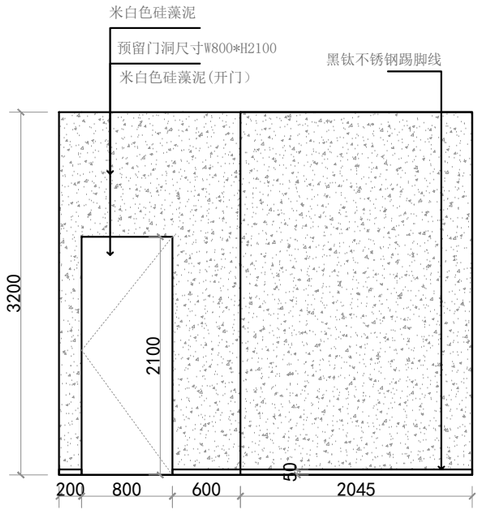

K2立面

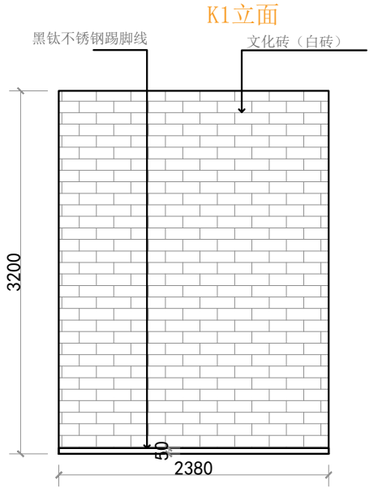

K3立面

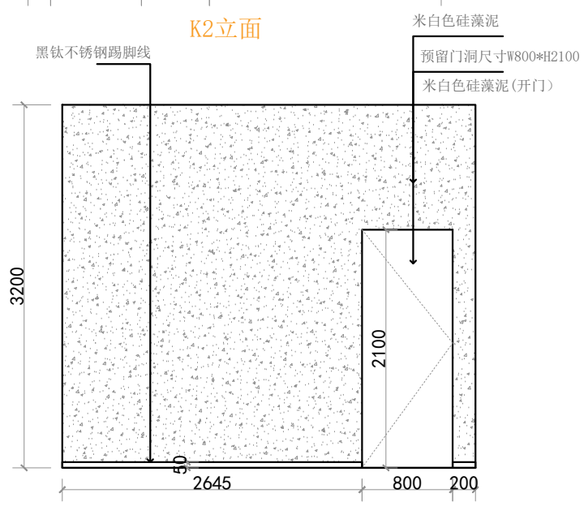

K4立面

DESIGN IS A VISIONARY PROCESS,WE EMBRACE THE JOURNEY.

湿腾 SHITENG

CONTRACTOR AND SUPPLIER TO VERIFY ALL DIMENSIONS ONSITE BEFORE COMMENCING WORK. FIGURED DIMENSION ARE TO BE TAKEN IN PERFERENCE TO SCALING DRAWING.
ANY DISCREPANCIES OR INCONSISTENCIES IN THIS DRAWING OR INBETWEEN DRAWINGS OR ANY OTHER DOCUMENTATION ARE TO BE BROUGHT TO THE ATTENTION OF RED PRIOR TO CONSTRUCTION. OTHERWISE THE CONTRACTOR /SUPPLIER SHALL BEAR FULL RESPONSIBILITY FOR INCORRECT WORKS.
ANY VARIATIONS DEEMED NECESSARY SHALL BE REFERRED TO RED FOR APPROVAL PRIOR TO PROCEEDING SITE WORKS. RED RETAIN COPYRIGHT C OF DESIGNS SHOWN ON THIS DRAWING. AUTHORITY IS REQUIRED FOR ANY REPRODUCTION.
本图纸受版权法律保护。未经授权的复制、分发此图纸或任何部分，将会导致严重的民事和刑事处罚，及依照法律规定最大限度的起诉。所有的图纸尺寸仅供参考，合同方应在施工前对尺寸进行核实。

Revision Schedule

Rev	Date	By	Description


PROJECT NAME 项目名称
太仓星芬尔店
PROJECT ADDRESS 项目地址


ISSUE DATE 发行日期:
PRODUCTION DESIGNER 设计师:
DRAFTSMAN 绘图:
CHECKED BY 检查:

SHEET TITLE:
K立面

SCALE:


SHEET NUMBER 图号:
LM-12

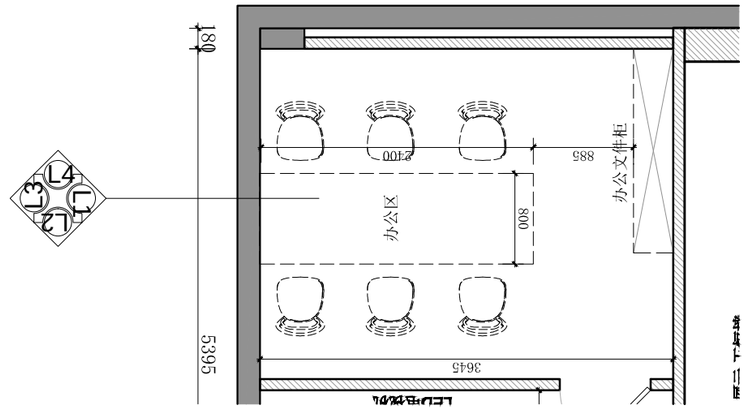

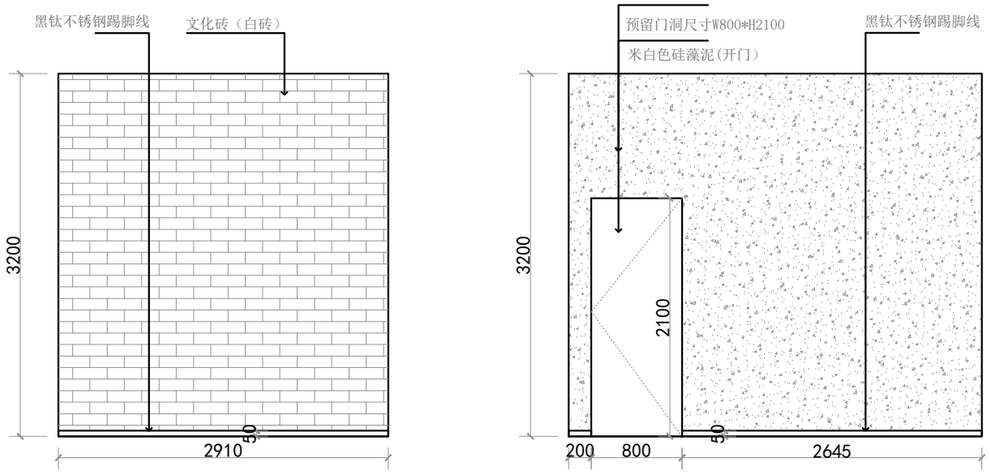


L1立面

L2立面

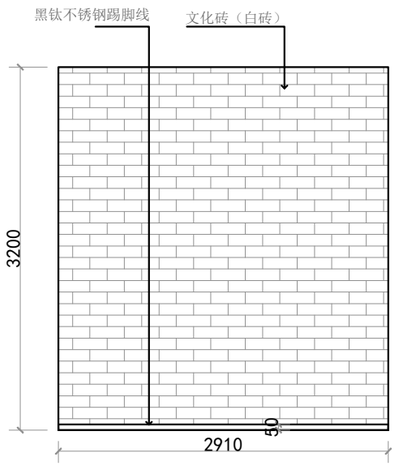

L3立面

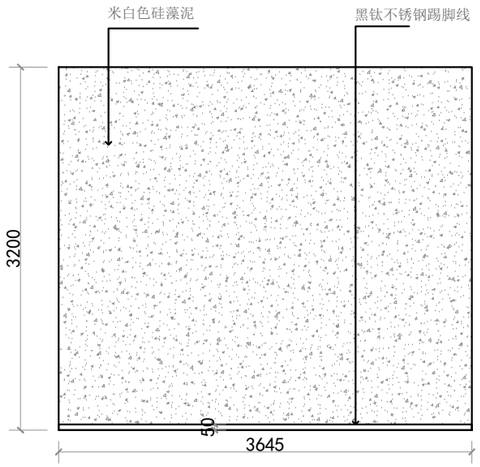

L4立面

DESIGN IS A VISIONARY PROCESS,WE EMBRACE THE JOURNEY.

湿腾 SHITENG

CONTRACTOR AND SUPPLIER TO VERIFY ALL DIMENSIONS ONSITE BEFORE COMMENCING WORK. FIGURED DIMENSION ARE TO BE TAKEN IN PERFERENCE TO SCALING DRAWING.
ANY DISCREPANCIES OR INCONSISTENCIES IN THIS DRAWING OR INBETWEEN DRAWINGS OR ANY OTHER DOCUMENTATION ARE TO BE BROUGHT TO THE ATTENTION OF RED PRIOR TO CONSTRUCTION. OTHERWISE THE CONTRACTOR /SUPPLIER SHALL BEAR FULL RESPONSIBILITY FOR INCORRECT WORKS.
ANY VARIATIONS DEEMED NECESSARY SHALL BE REFERRED TO RED FOR APPROVAL PRIOR TO PROCEEDING SITE WORKS. RED RETAIN COPYRIGHT C OF DESIGNS SHOWN ON THIS DRAWING. AUTHORITY IS REQUIRED FOR ANY REPRODUCTION.
本图纸受版权法律保护。未经授权的复制、分发此图纸或任何部分，将会导致严重的民事和刑事处罚，及依照法律规定最大限度的起诉。所有的图纸尺寸仅供参考，合同方应在施工前对尺寸进行核实。

Revision Schedule


Rev	Date	By	Description


PROJECT NAME 项目名称
太仓星芬尔店
PROJECT ADDRESS 项目地址


ISSUE DATE 发行日期:
PRODUCTION DESIGNER 设计师:
DRAFTSMAN 绘图:
CHECKED BY 检查:

SHEET TITLE:
L立面
SCALE:


SHEET NUMBER 图号:
LM-13

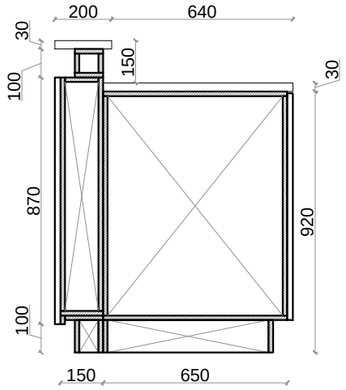

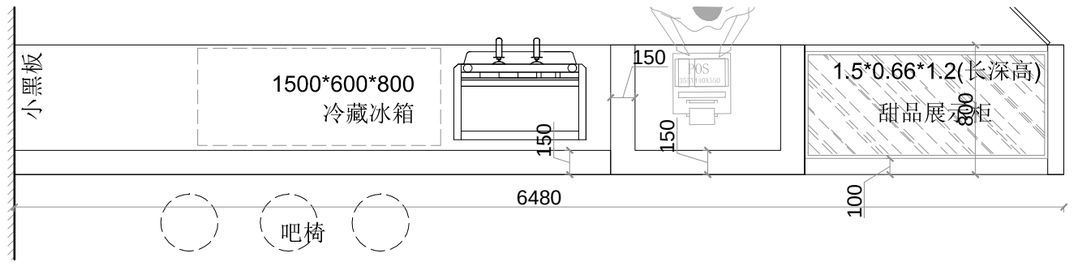


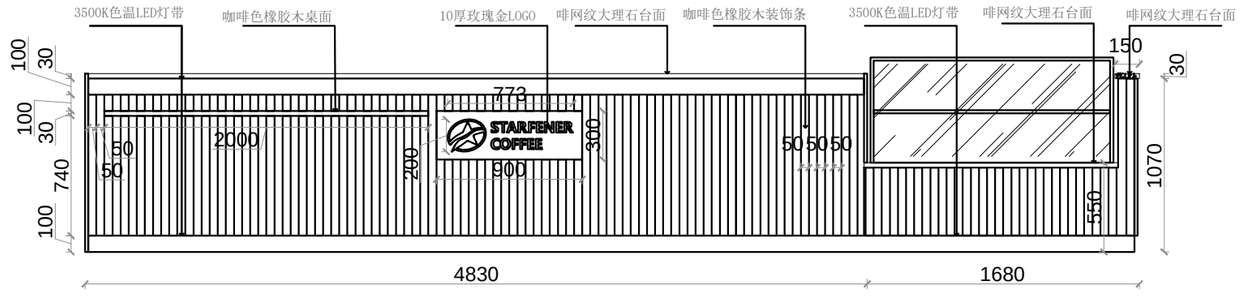

正立面图

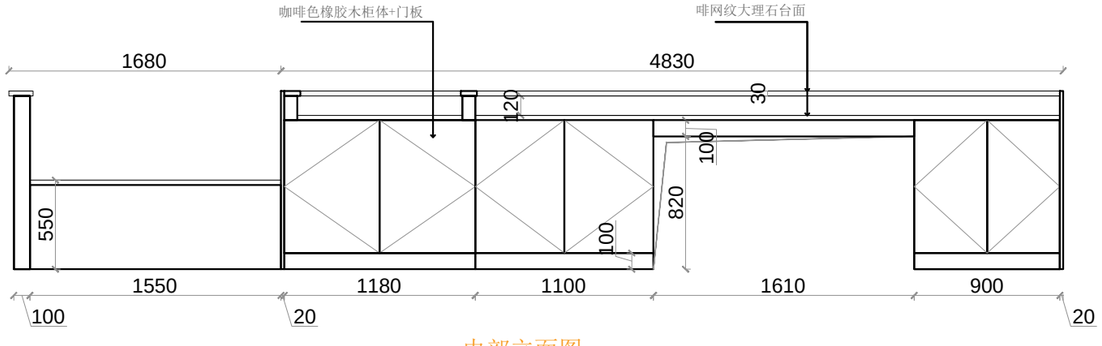

内部立面图

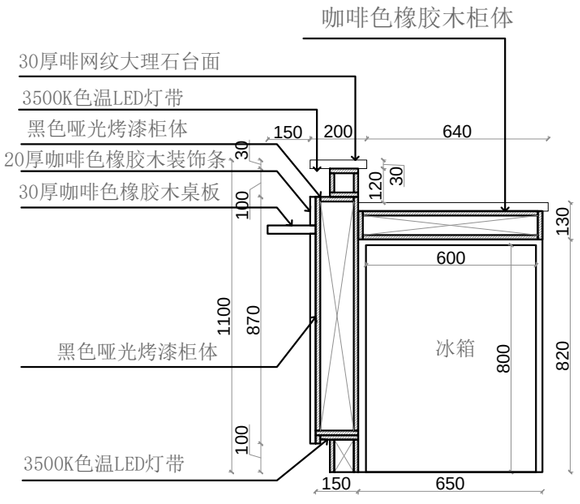

DESIGN IS A VISIONARY PROCESS,WE EMBRACE THE JOURNEY.

湿腾®
SHITENG

CONTRACTOR AND SUPPLIER TO VERIFY ALL DIMENSIONS ONSITE BEFORE COMMENCING WORK. FIGURED DIMENSION ARE TO BE TAKEN IN PERFERENCE TO SCALING DRAWING.
ANY DISCREPANCIES OR INCONSISTENCIES IN THIS DRAWING OR INBETWEEN DRAWINGS OR ANY OTHER DOCUMENTATION ARE TO BE BROUGHT TO THE ATTENTION OF RED PRIOR TO CONSTRUCTION. OTHERWISE THE CONTRACTOR /SUPPLIER SHALL BEAR FULL RESPONSIBILITY FOR INCORRECT WORKS.
ANY VARIATIONS DEEMED NECESSARY SHALL BE REFERRED TO RED FOR APPROVAL PRIOR TO PROCEEDING SITE WORKS. RED RETAIN COPYRIGHT C OF DESIGNS SHOWN ON THIS DRAWING. AUTHORITY IS REQUIRED FOR ANY REPRODUCTION.
本图纸受版权法律保护。未经授权的复制、分发此图纸或任何部分，将会导致严重的民事和刑事处罚，及依照法律规定最大限度的起诉。所有的图纸尺寸仅供参考，合同方应在施工前对尺寸进行核实。

Revision Schedule


Rev	Date	By	Description


PROJECT NAME 项目名称
太仓星芬尔店
PROJECT ADDRESS 项目地址

ISSUE DATE 发行日期:
PRODUCTION DESIGNER 设计师:
DRAFTSMAN 绘图:
CHECKED BY 检查:

SHEET TITLE:
道具图1
SCALE:

SHEET NUMBER 图号:
D-01

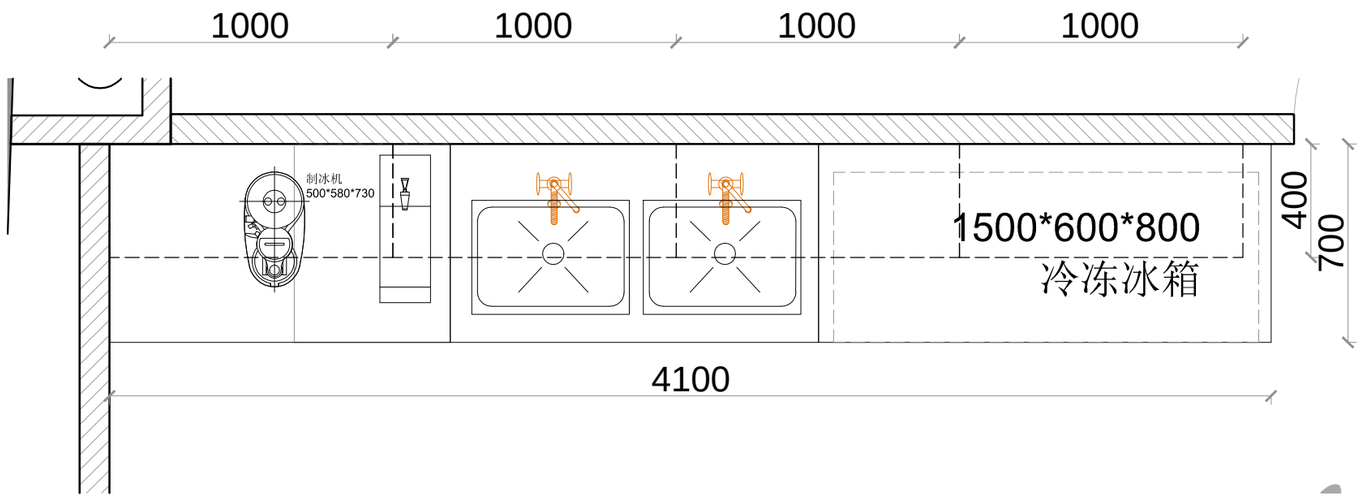

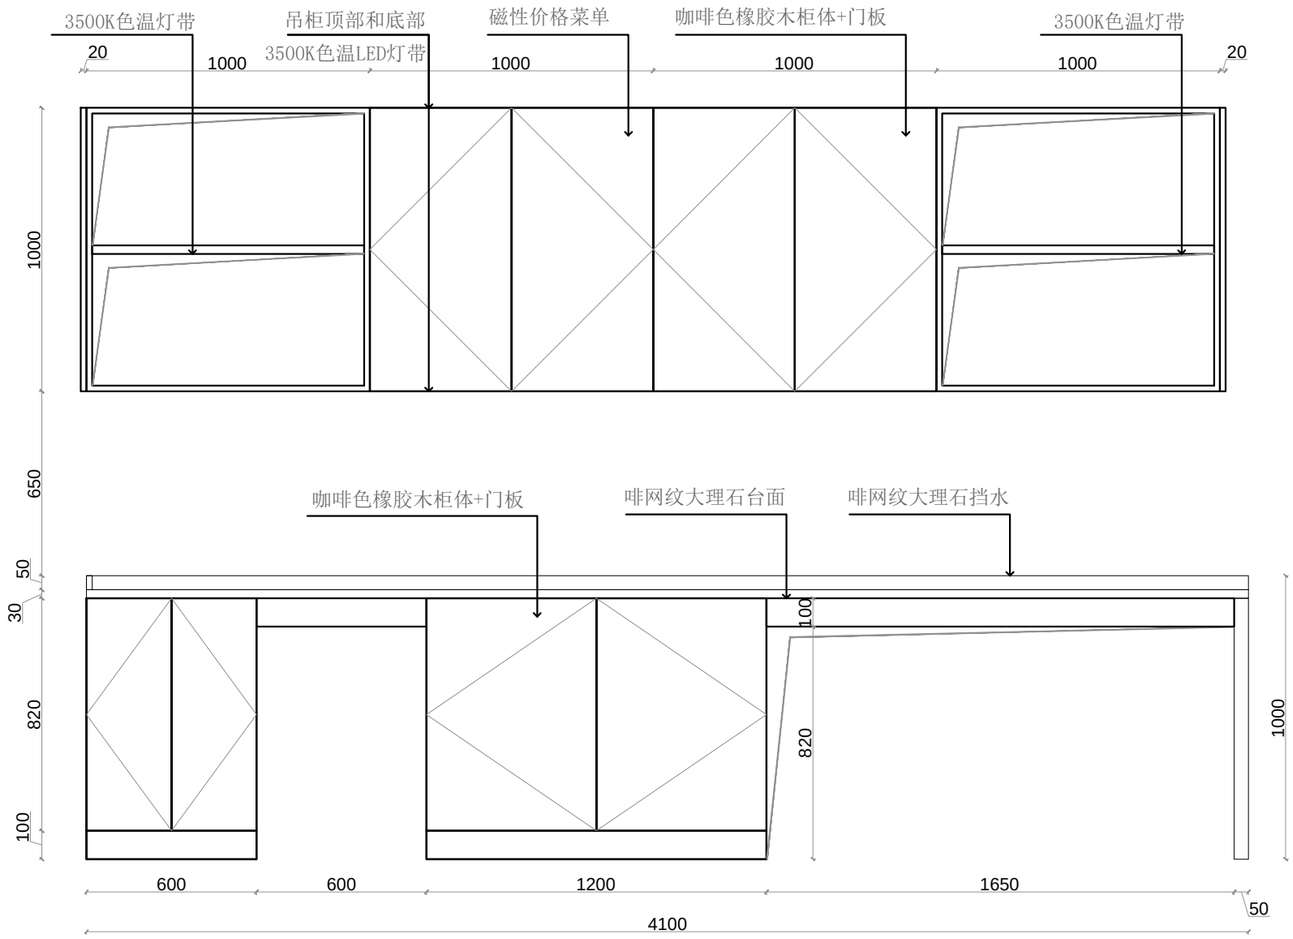

正立面图

湿腾 SHITENG

CONTRACTOR AND SUPPLIER TO VERIFY ALL DIMENSIONS ONSITE BEFORE COMMENCING WORK. FIGURED DIMENSION ARE TO BE TAKEN IN PERFERENCE TO SCALING DRAWING.
ANY DISCREPANCIES OR INCONSISTENCIES IN THIS DRAWING OR INBETWEEN DRAWINGS OR ANY OTHER DOCUMENTATION ARE TO BE BROUGHT TO THE ATTENTION OF RED PRIOR TO CONSTRUCTION. OTHERWISE THE CONTRACTOR /SUPPLIER SHALL BEAR FULL RESPONSIBILITY FOR INCORRECT WORKS.
ANY VARIATIONS DEEMED NECESSARY SHALL BE REFERRED TO RED FOR APPROVAL PRIOR TO PROCEEDING SITE WORKS. RED RETAIN COPYRIGHT C OF DESIGNS SHOWN ON THIS DRAWING. AUTHORITY IS REQUIRED FOR ANY REPRODUCTION.
本图纸受版权法律保护。未经授权的复制、分发此图纸或任何部分，将会导致严重的民事和刑事处罚，及依照法律规定最大限度的起诉。所有的图纸尺寸仅供参考，合同方应在施工前对尺寸进行核实。

Revision Schedule

Rev	Date	By	Description

PROJECT NAME 项目名称
太仓星芬尔店
PROJECT ADDRESS 项目地址


ISSUE DATE 发行日期:
PRODUCTION DESIGNER 设计师:
DRAFTSMAN 绘图:
CHECKED BY 检查:


SHEET TITLE:
道具图2

SCALE:


SHEET NUMBER 图号:
D-02

DESIGN IS A VISIONARY PROCESS,WE EMBRACE THE JOURNEY.

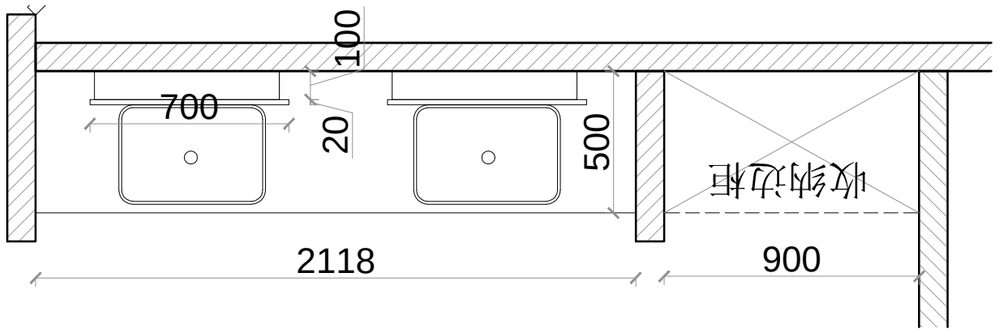

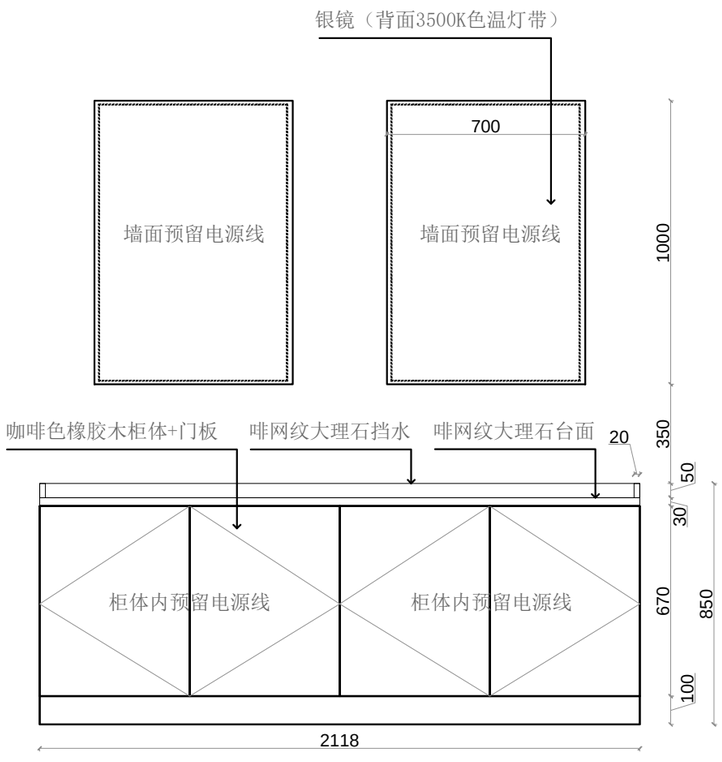

正立面图

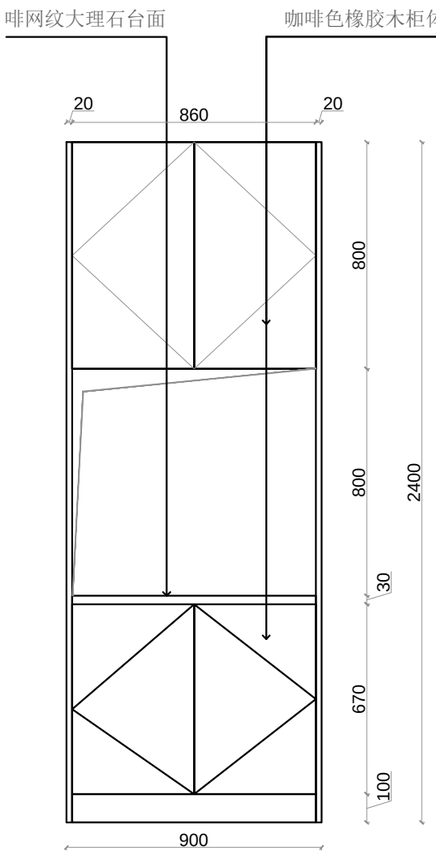

正立面图

DESIGN IS A VISIONARY PROCESS,WE EMBRACE THE JOURNEY.

湿腾 SHITENG

CONTRACTOR AND SUPPLIER TO VERIFY ALL DIMENSIONS ONSITE BEFORE COMMENCING WORK. FIGURED DIMENSION ARE TO BE TAKEN IN PERFERENCE TO SCALING DRAWING.
ANY DISCREPANCIES OR INCONSISTENCIES IN THIS DRAWING OR INBETWEEN DRAWINGS OR ANY OTHER DOCUMENTATION ARE TO BE BROUGHT TO THE ATTENTION OF RED PRIOR TO CONSTRUCTION. OTHERWISE THE CONTRACTOR /SUPPLIER SHALL BEAR FULL RESPONSIBILITY FOR INCORRECT WORKS.
ANY VARIATIONS DEEMED NECESSARY SHALL BE REFERRED TO RED FOR APPROVAL PRIOR TO PROCEEDING SITE WORKS. RED RETAIN COPYRIGHT C OF DESIGNS SHOWN ON THIS DRAWING. AUTHORITY IS REQUIRED FOR ANY REPRODUCTION.
本图纸受版权法律保护。未经授权的复制、分发此图纸或任何部分，将会导致严重的民事和刑事处罚，及依照法律规定最大限度的起诉。所有的图纸尺寸仅供参考，合同方应在施工前对尺寸进行核实。

Revision Schedule


Rev	Date	By	Description

PROJECT NAME 项目名称
太仓星芬尔店
PROJECT ADDRESS 项目地址

ISSUE DATE 发行日期:
PRODUCTION DESIGNER 设计师:
DRAFTSMAN 绘图:
CHECKED BY 检查:

SHEET TITLE:
道具图3
SCALE:

SHEET NUMBER 图号:
D-03

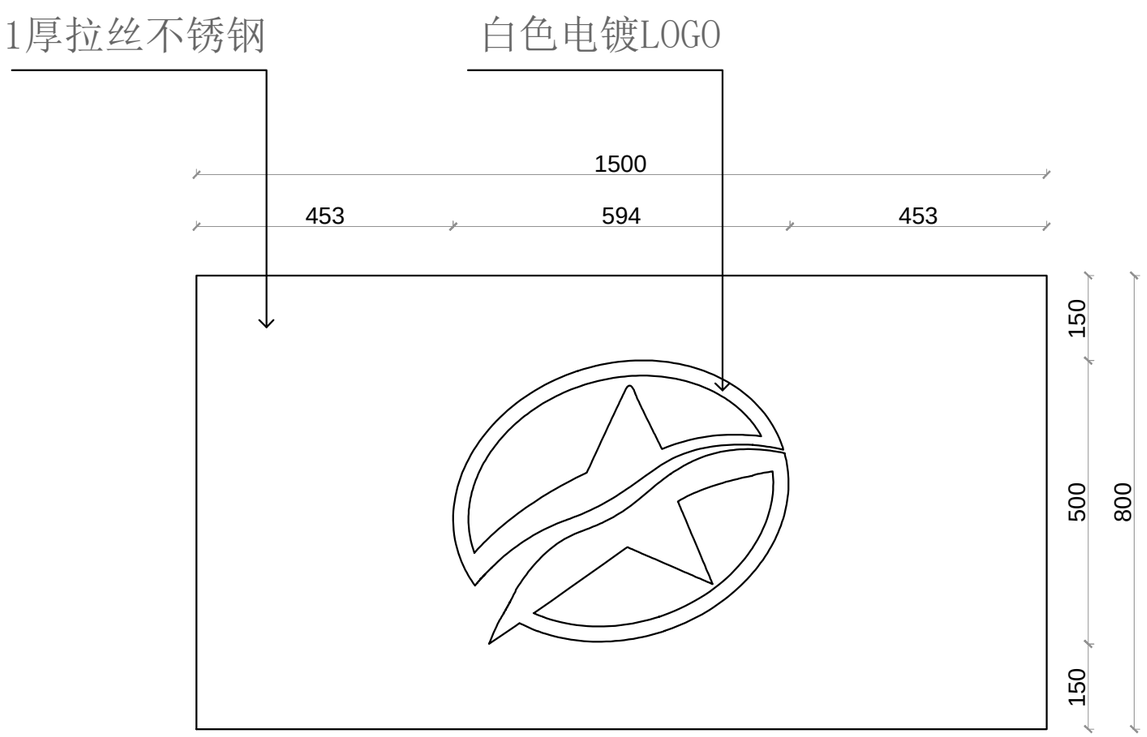

拉斯不锈钢打卡LOGO

DESIGN IS A VISIONARY PROCESS,WE EMBRACE THE JOURNEY.

湿腾 SHITENG

CONTRACTOR AND SUPPLIER TO VERIFY ALL DIMENSIONS ONSITE BEFORE COMMENCING WORK. FIGURED DIMENSION ARE TO BE TAKEN IN PERFERENCE TO SCALING DRAWING.
ANY DISCREPANCIES OR INCONSISTENCIES IN THIS DRAWING OR INBETWEEN DRAWINGS OR ANY OTHER DOCUMENTATION ARE TO BE BROUGHT TO THE ATTENTION OF RED PRIOR TO CONSTRUCTION. OTHERWISE THE CONTRACTOR /SUPPLIER SHALL BEAR FULL RESPONSIBILITY FOR INCORRECT WORKS.
ANY VARIATIONS DEEMED NECESSARY SHALL BE REFERRED TO RED FOR APPROVAL PRIOR TO PROCEEDING SITE WORKS. RED RETAIN COPYRIGHT C OF DESIGNS SHOWN ON THIS DRAWING. AUTHORITY IS REQUIRED FOR ANY REPRODUCTION.
本图纸受版权法律保护。未经授权的复制、分发此图纸或任何部分，将会导致严重的民事和刑事处罚，及依照法律规定最大限度的起诉。所有的图纸尺寸仅供参考，合同方应在施工前对尺寸进行核实。

Revision Schedule

Rev	Date	By	Description

PROJECT NAME 项目名称
太仓星芬尔店
PROJECT ADDRESS 项目地址

ISSUE DATE 发行日期:
PRODUCTION DESIGNER 设计师:
DRAFTSMAN 绘图:
CHECKED BY 检查:

SHEET TITLE:
道具图4

SCALE:

SHEET NUMBER 图号:
D-04